

FIRST-FLOOR BATHROOM


DETAILED DESIGN DOCUMENTATION




E-MAIL	aprostkodesign@gmail.com	DRAWING NO.
CLIENT		1
PROJECT TITLE	First-Floor Bathroom Design	PAGE NO.
PROJECT ADRESS		1
DRAWING TITLE	Detailed Design Documentation	
DESIGNED BY	Agata Prostko Interior Architect Ergonomics & Product Design Specialist	

CONTENTS


3. *BATHROOM PLAN - FIXTURES AND CABINETRY LAYOUT*
4. *BATHROOM PLAN - SECTIONS AND ELEVATIONS*
5. *WALL ELEVATION A*
6. *WALL ELEVATION B*
7. *WALL ELEVATION C*
8. *WALL ELEVATION D*
9. *FLOOR TILE LAYOUT*
10. *CABINETRY*
11. *WORKTOPS - DIMENSIONS AND SPECIFICATIONS*

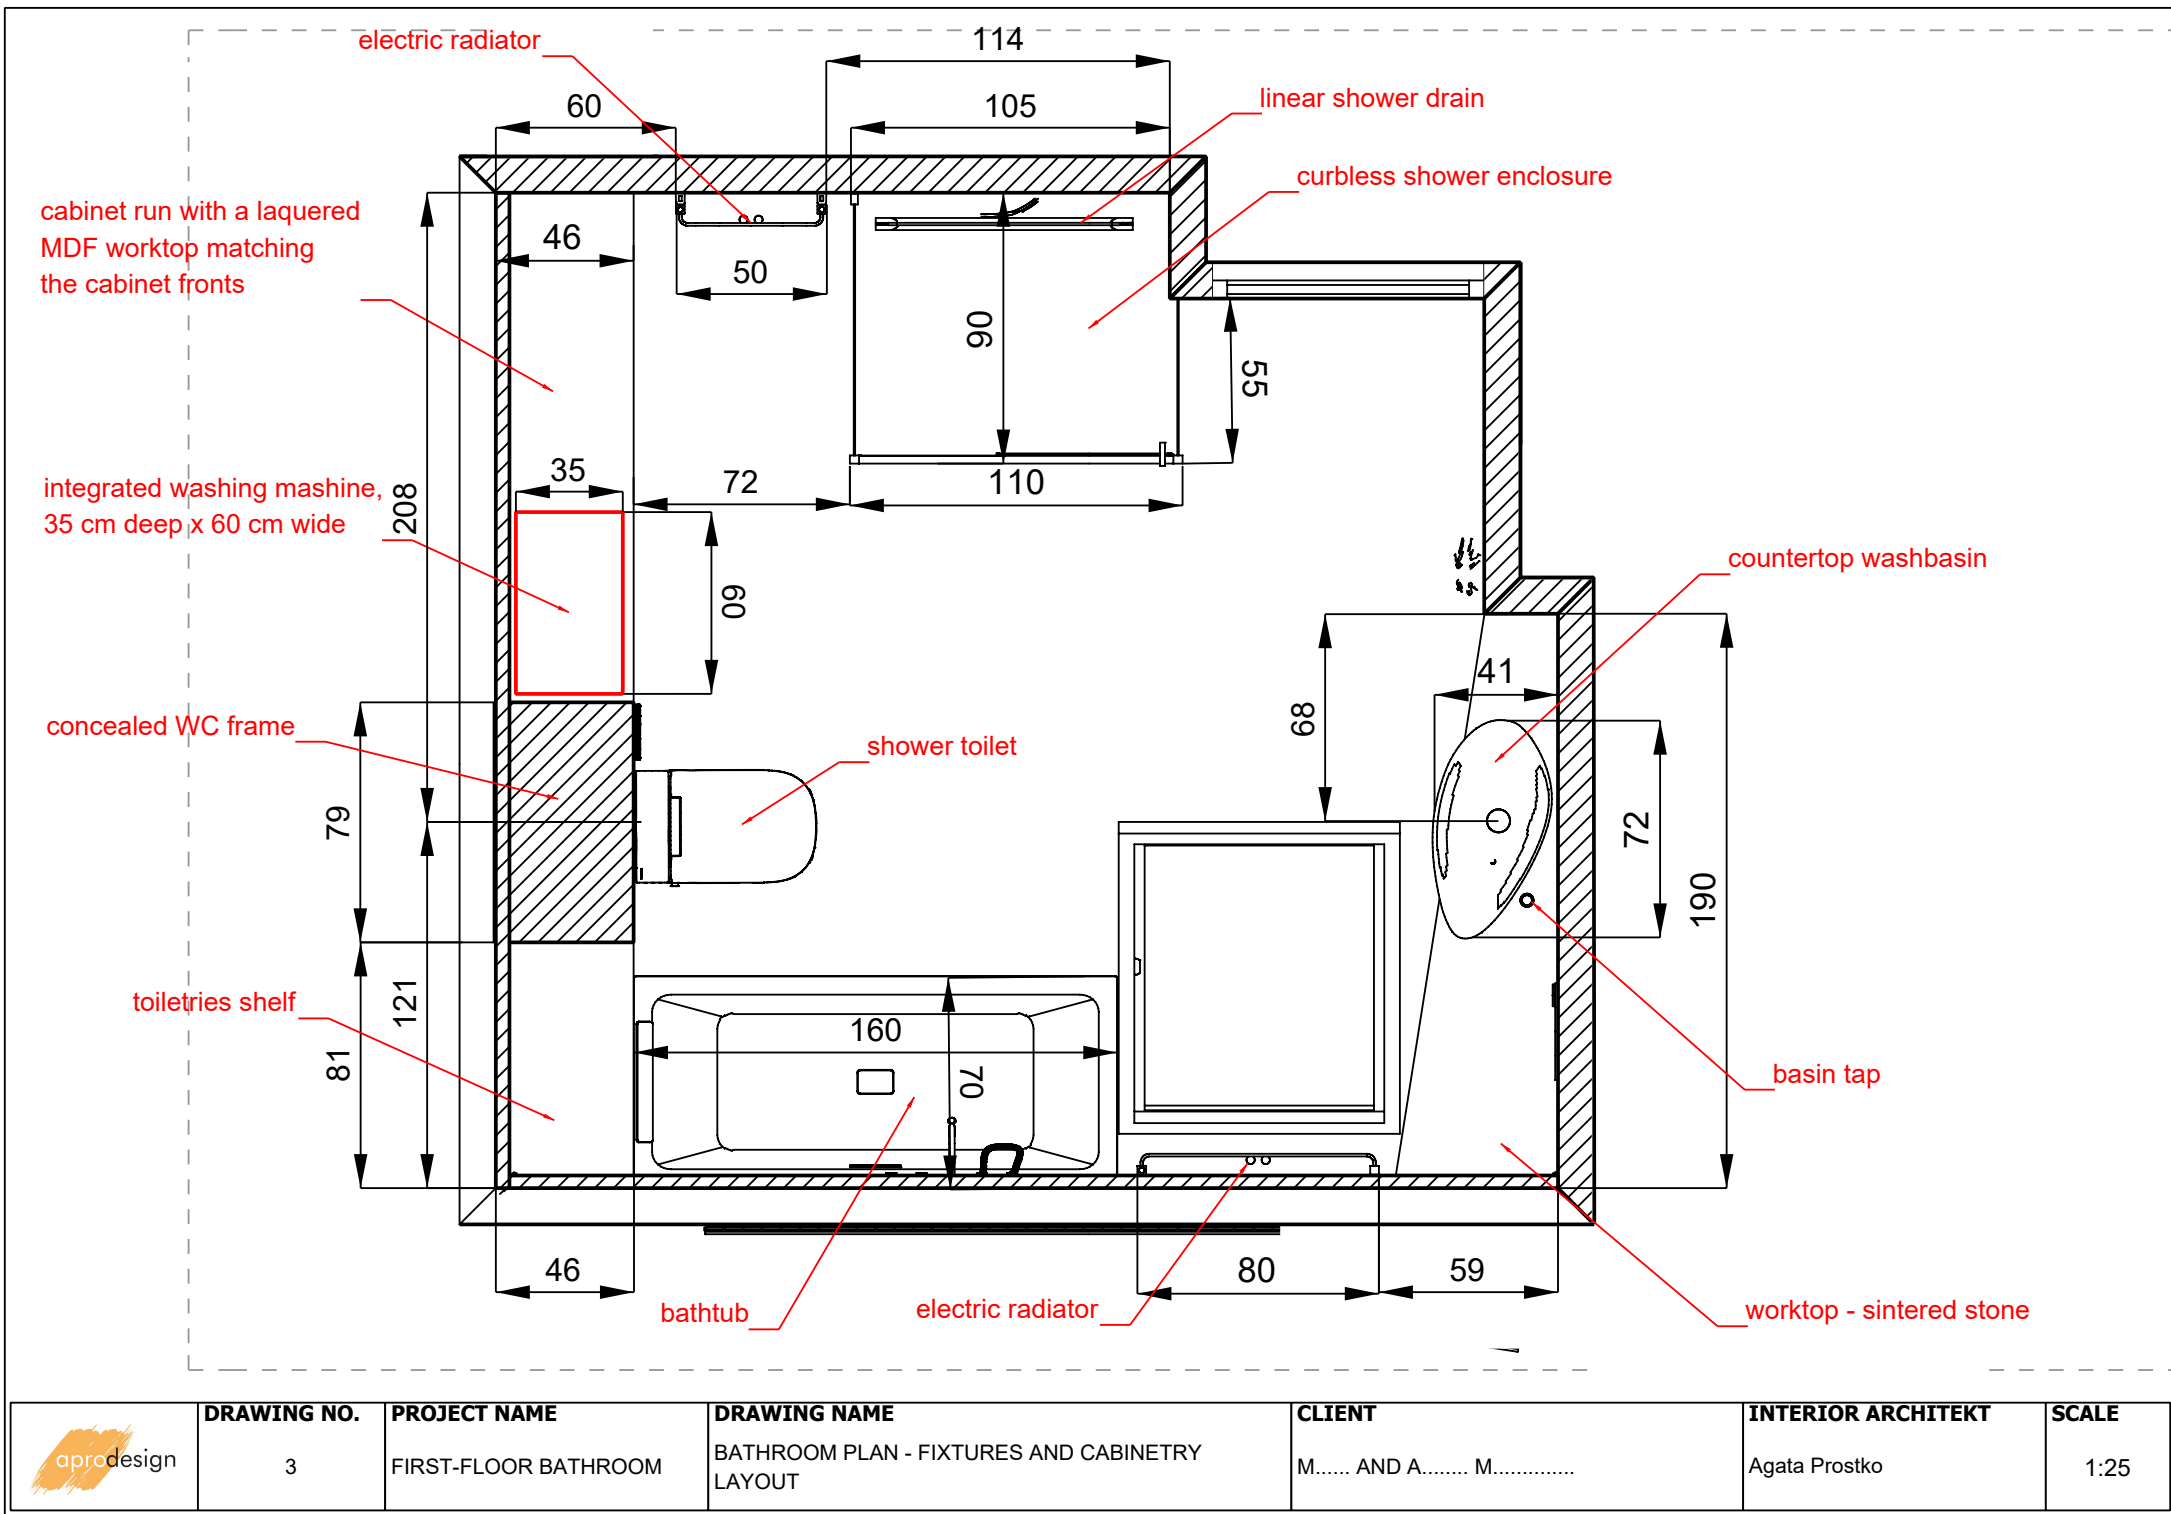


	DRAWING NO.	PROJECT NAME	DRAWING NAME	CLIENT	INTERIOR ARCHITEKT	SCALE
	3	FIRST-FLOOR BATHROOM	BATHROOM PLAN - FIXTURES AND CABINETRY LAYOUT	M..... AND A..... M.....	Agata Prostko	1:25

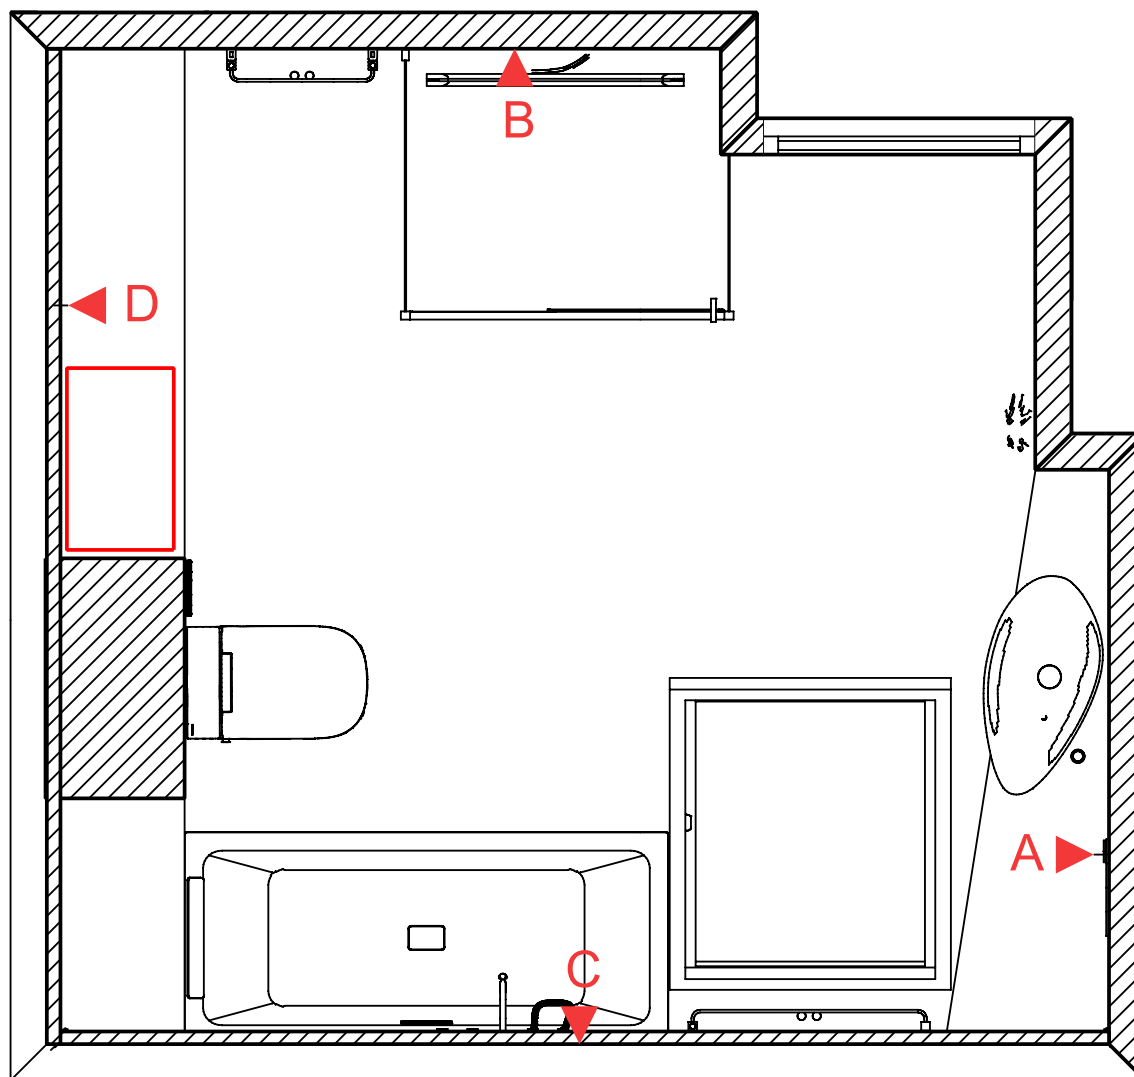


	DRAWING NO. 4	PROJECT NAME FIRST-FLOOR BATHROOM	DRAWING NAME BATHROOM PLAN - SECTIONS AND ELEVATIONS	CLIENT M..... AND A..... M.....	INTERIOR ARCHITEKT Agata Prostko	SCALE 1:25
--	-------------------------	---	--	---	--	----------------------

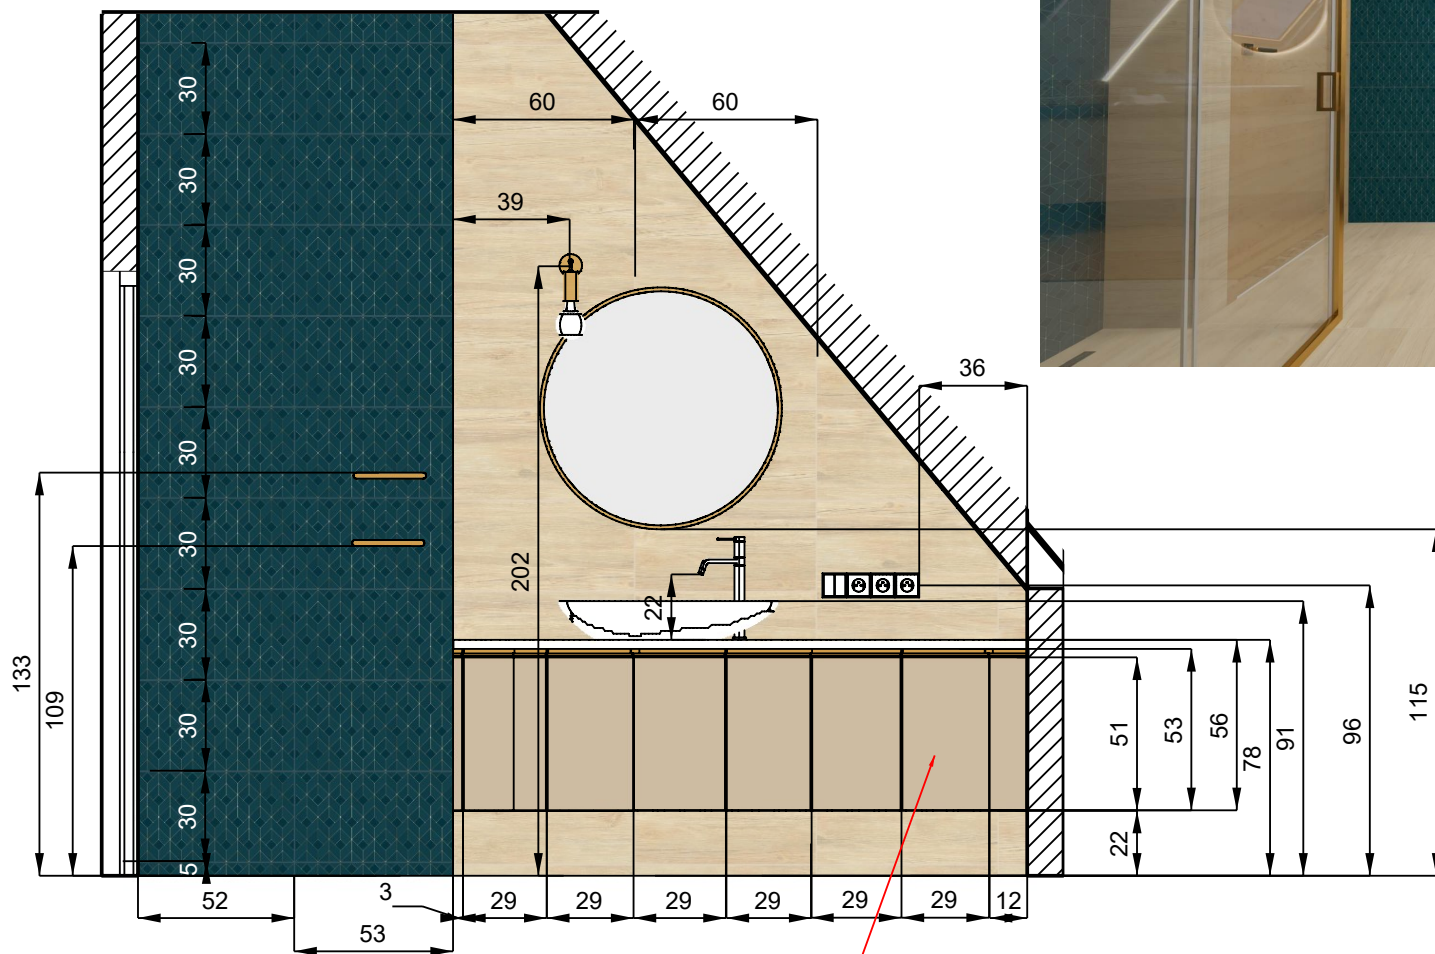


Cabinet fronts: laquered MDF, matt finish, RAL 1015

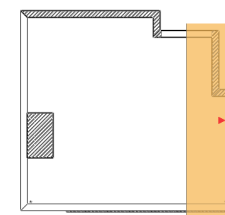



	DRAWING NO. 5	PROJECT NAME FIRST-FLOOR BATHROOM	DRAWING NAME WALL ELEVATION A	CLIENT M..... AND A..... M.....	INTERIOR ARCHITEKT Agata Prostko	SCALE 1:25
--	-------------------------	---	---	---	--	----------------------

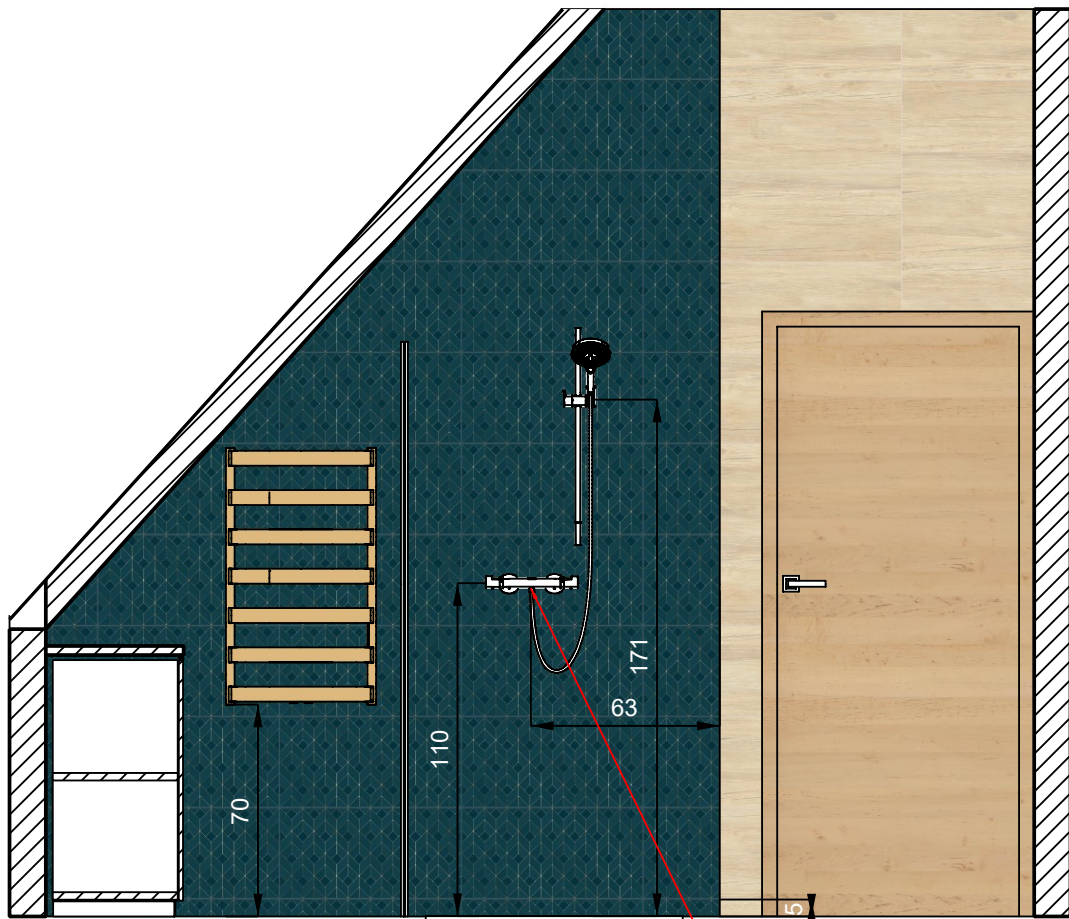


Please consult the clients regarding the height of the shower controls

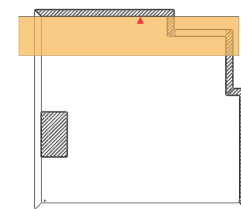



	DRAWING NO. 6	PROJECT NAME FIRST-FLOOR BATHROOM	DRAWING NAME WALL ELEVATION B	CLIENT M..... AND A..... M.....	INTERIOR ARCHITEKT Agata Prostko	SCALE 1:25
--	-------------------------	---	---	---	--	----------------------

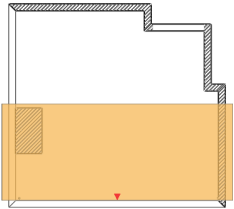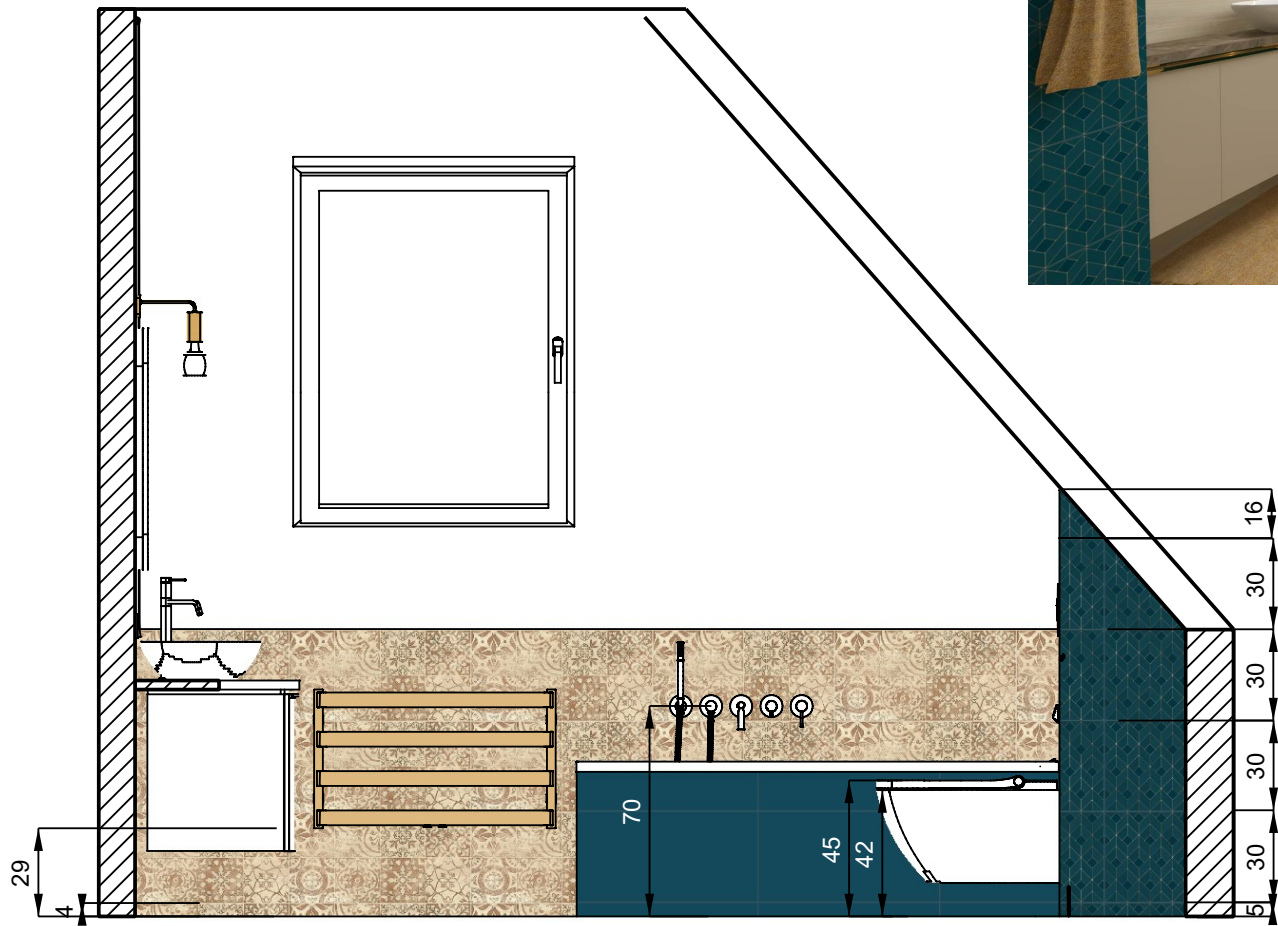


	DRAWING NO.	PROJECT NAME	DRAWING NAME	CLIENT	INTERIOR ARCHITEKT	SCALE
 aprodesign	7	FIRST-FLOOR BATHROOM	WALL ELEVATION C	M..... AND A..... M.....	Agata Prostko	1:25

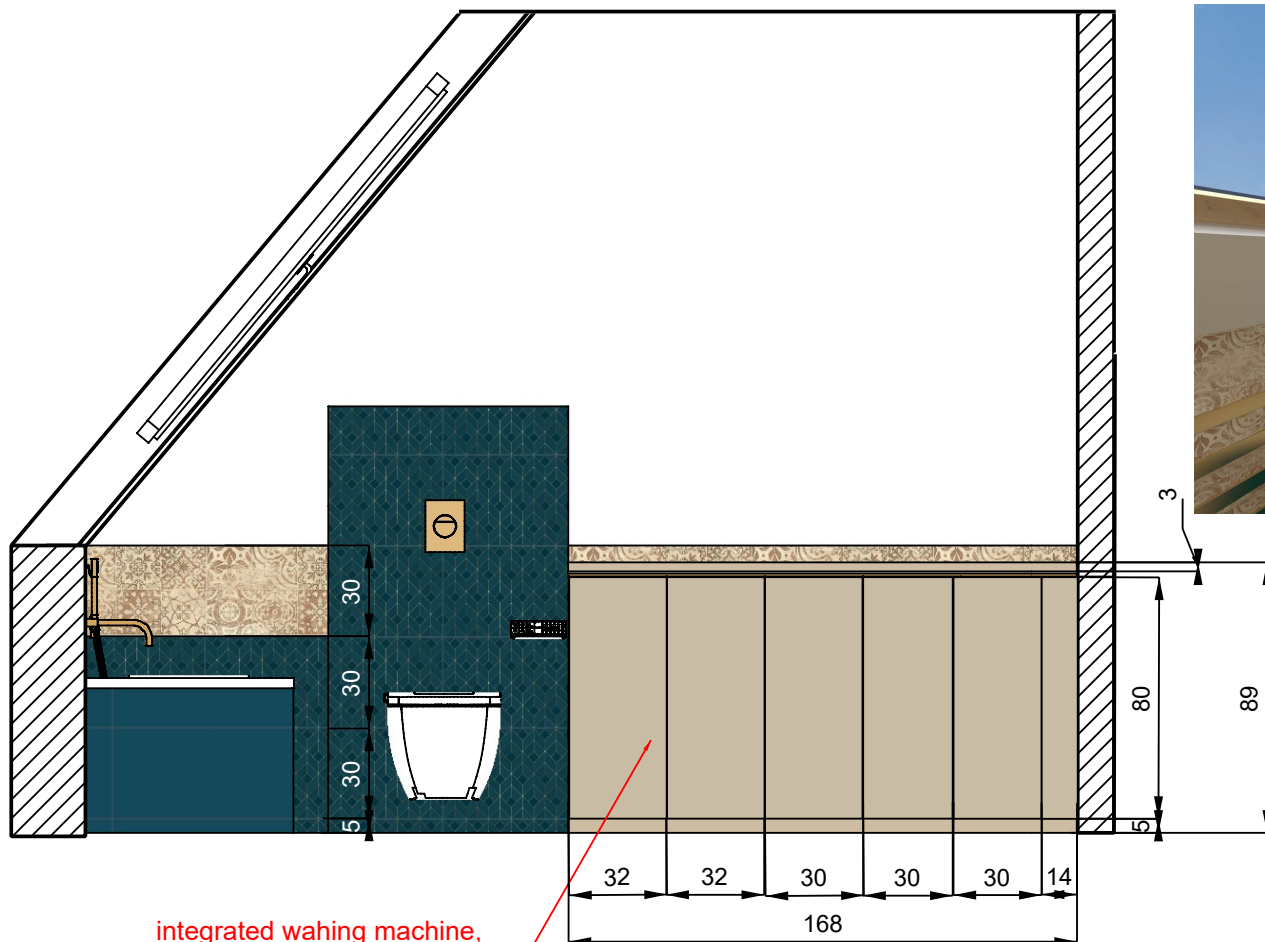


integrated washing machine,
35 cm deep x 60 cm wide

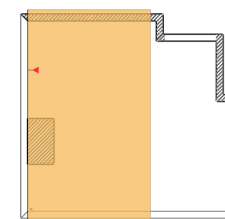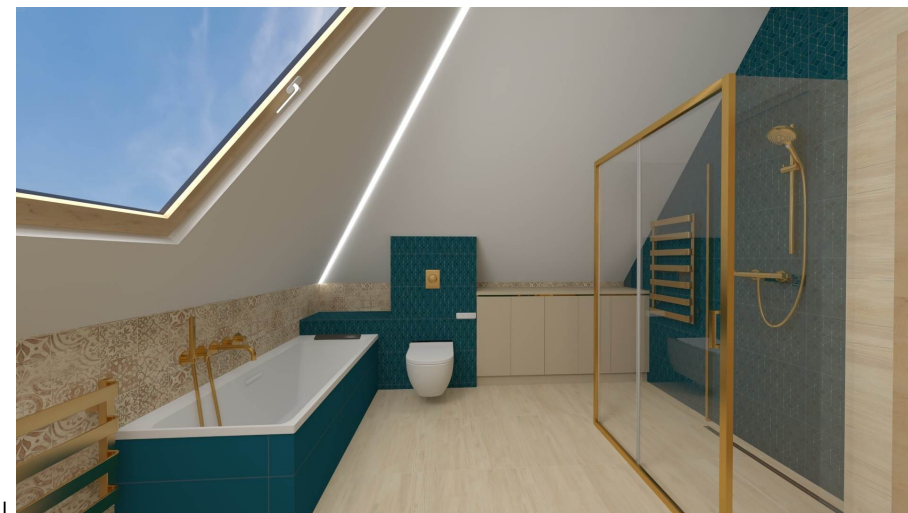

	DRAWING NO.	PROJECT NAME	DRAWING NAME	CLIENT	INTERIOR ARCHITEKT	SCALE
 aprodesign	8	FIRST-FLOOR BATHROOM	WALL ELEVATION D	M..... AND A..... M.....	Agata Prostko	1:25

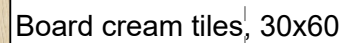


	DRAWING NO.	PROJECT NAME	DRAWING NAME	CLIENT	INTERIOR ARCHITEKT	SCALE
	9	FIRST-FLOOR BATHROOM	FLOOR TILE LAYOUT	M..... AND A..... M.....	Agata Prostko	1:25

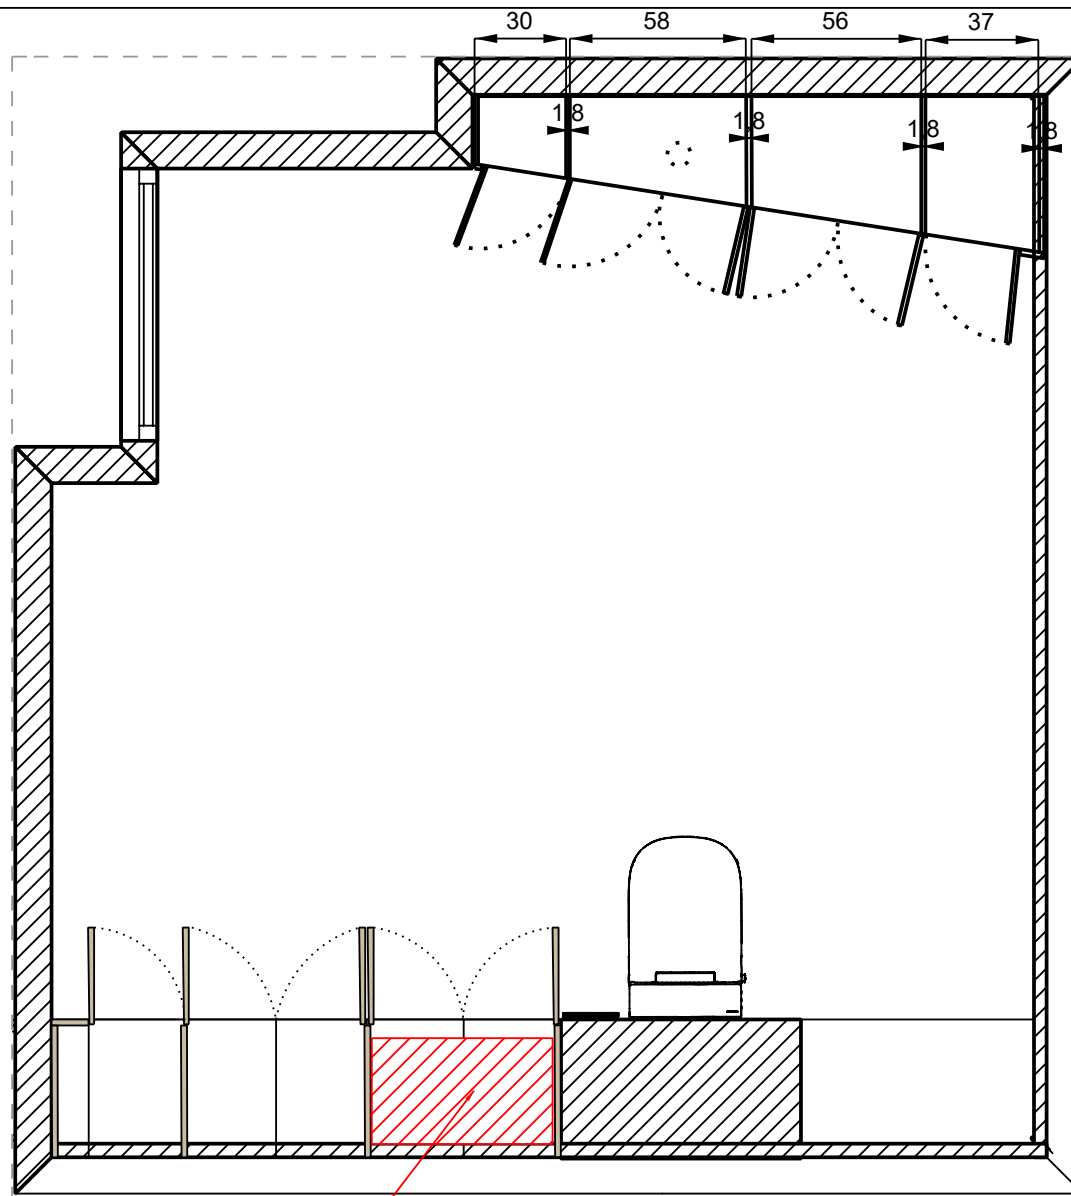

integrated washing machine,
35 cm deep x 60 cm wide

	DRAWING NO. 10	PROJECT NAME FIRST-FLOOR BATHROOM	DRAWING NAME CABINETRY - CABINET DOOR OPENING DIRECTIONS	CLIENT M..... AND A..... M.....	INTERIOR ARCHITEKT Agata Prostko	SCALE 1:25
--	--------------------------	---	--	---	--	----------------------

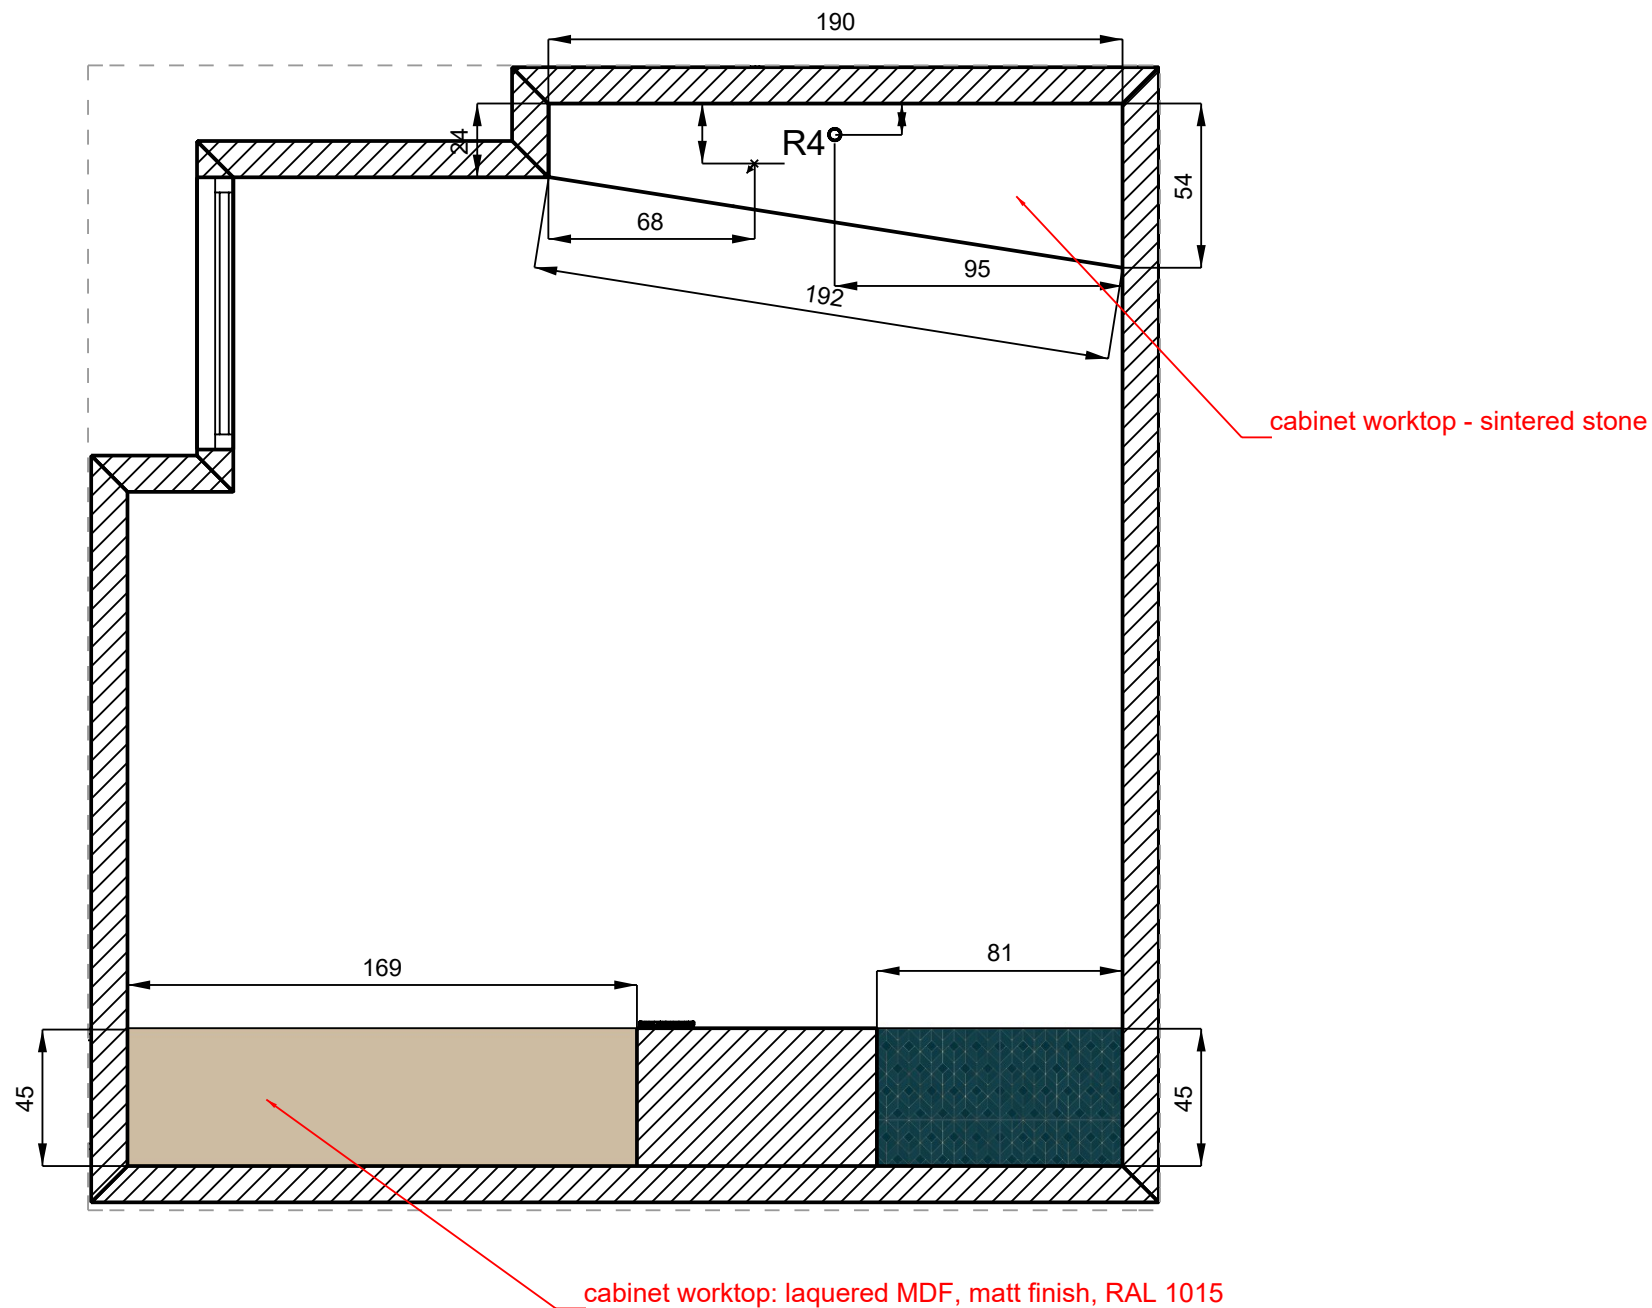

 aprodesign	DRAWING NO. 11	PROJECT NAME FIRST-FLOOR BATHROOM	DRAWING NAME WORKTOPS - DIMENSIONS AND SPECIFICATIONS	CLIENT M..... AND A..... M.....	INTERIOR ARCHITEKT Agata Prostko	SCALE 1:25
---	--------------------------	---	---	---	--	----------------------