

# GROUND-FLOOR BATHROOM

## DETAILED DESIGN DOCUMENTATION





|                |                                                                               |             |
|----------------|-------------------------------------------------------------------------------|-------------|
| E-MAIL         | aprostkodesign@gmail.com                                                      | DRAWING NO. |
| CLIENT         |                                                                               | 1           |
| PROJECT TITLE  | Ground-Floor Bathroom Design                                                  | PAGE NO.    |
| PROJECT ADRESS |                                                                               | 1           |
| DRAWING TITLE  | Detailed Design Documentation                                                 |             |
| DESIGNED BY    | Agata Prostko<br>Interior Architect<br>Ergonomics & Product Design Specialist |             |

# CONTENTS



---

3. *BATHROOM PLAN - FIXTURES AND CABINETS LAYOUT*
4. *BATHROOM PLAN - SECTIONS AND INTERIOR ELEVATIONS*
5. *WALL ELEVATION A*
6. *WALL ELEVATION B*
7. *WALL ELEVATION C*
8. *WALL ELEVATION D*
9. *FLOOR TILE LAYOUT*
10. *CABINETS PLAN - DESCRIPTION AND DIMENSIONS*
11. *VANITY TOP PLAN - LAYOUT AND DIMENSIONS*
12. *LIGHTING, SOCKETS AND SWITCHES LAYOUT*

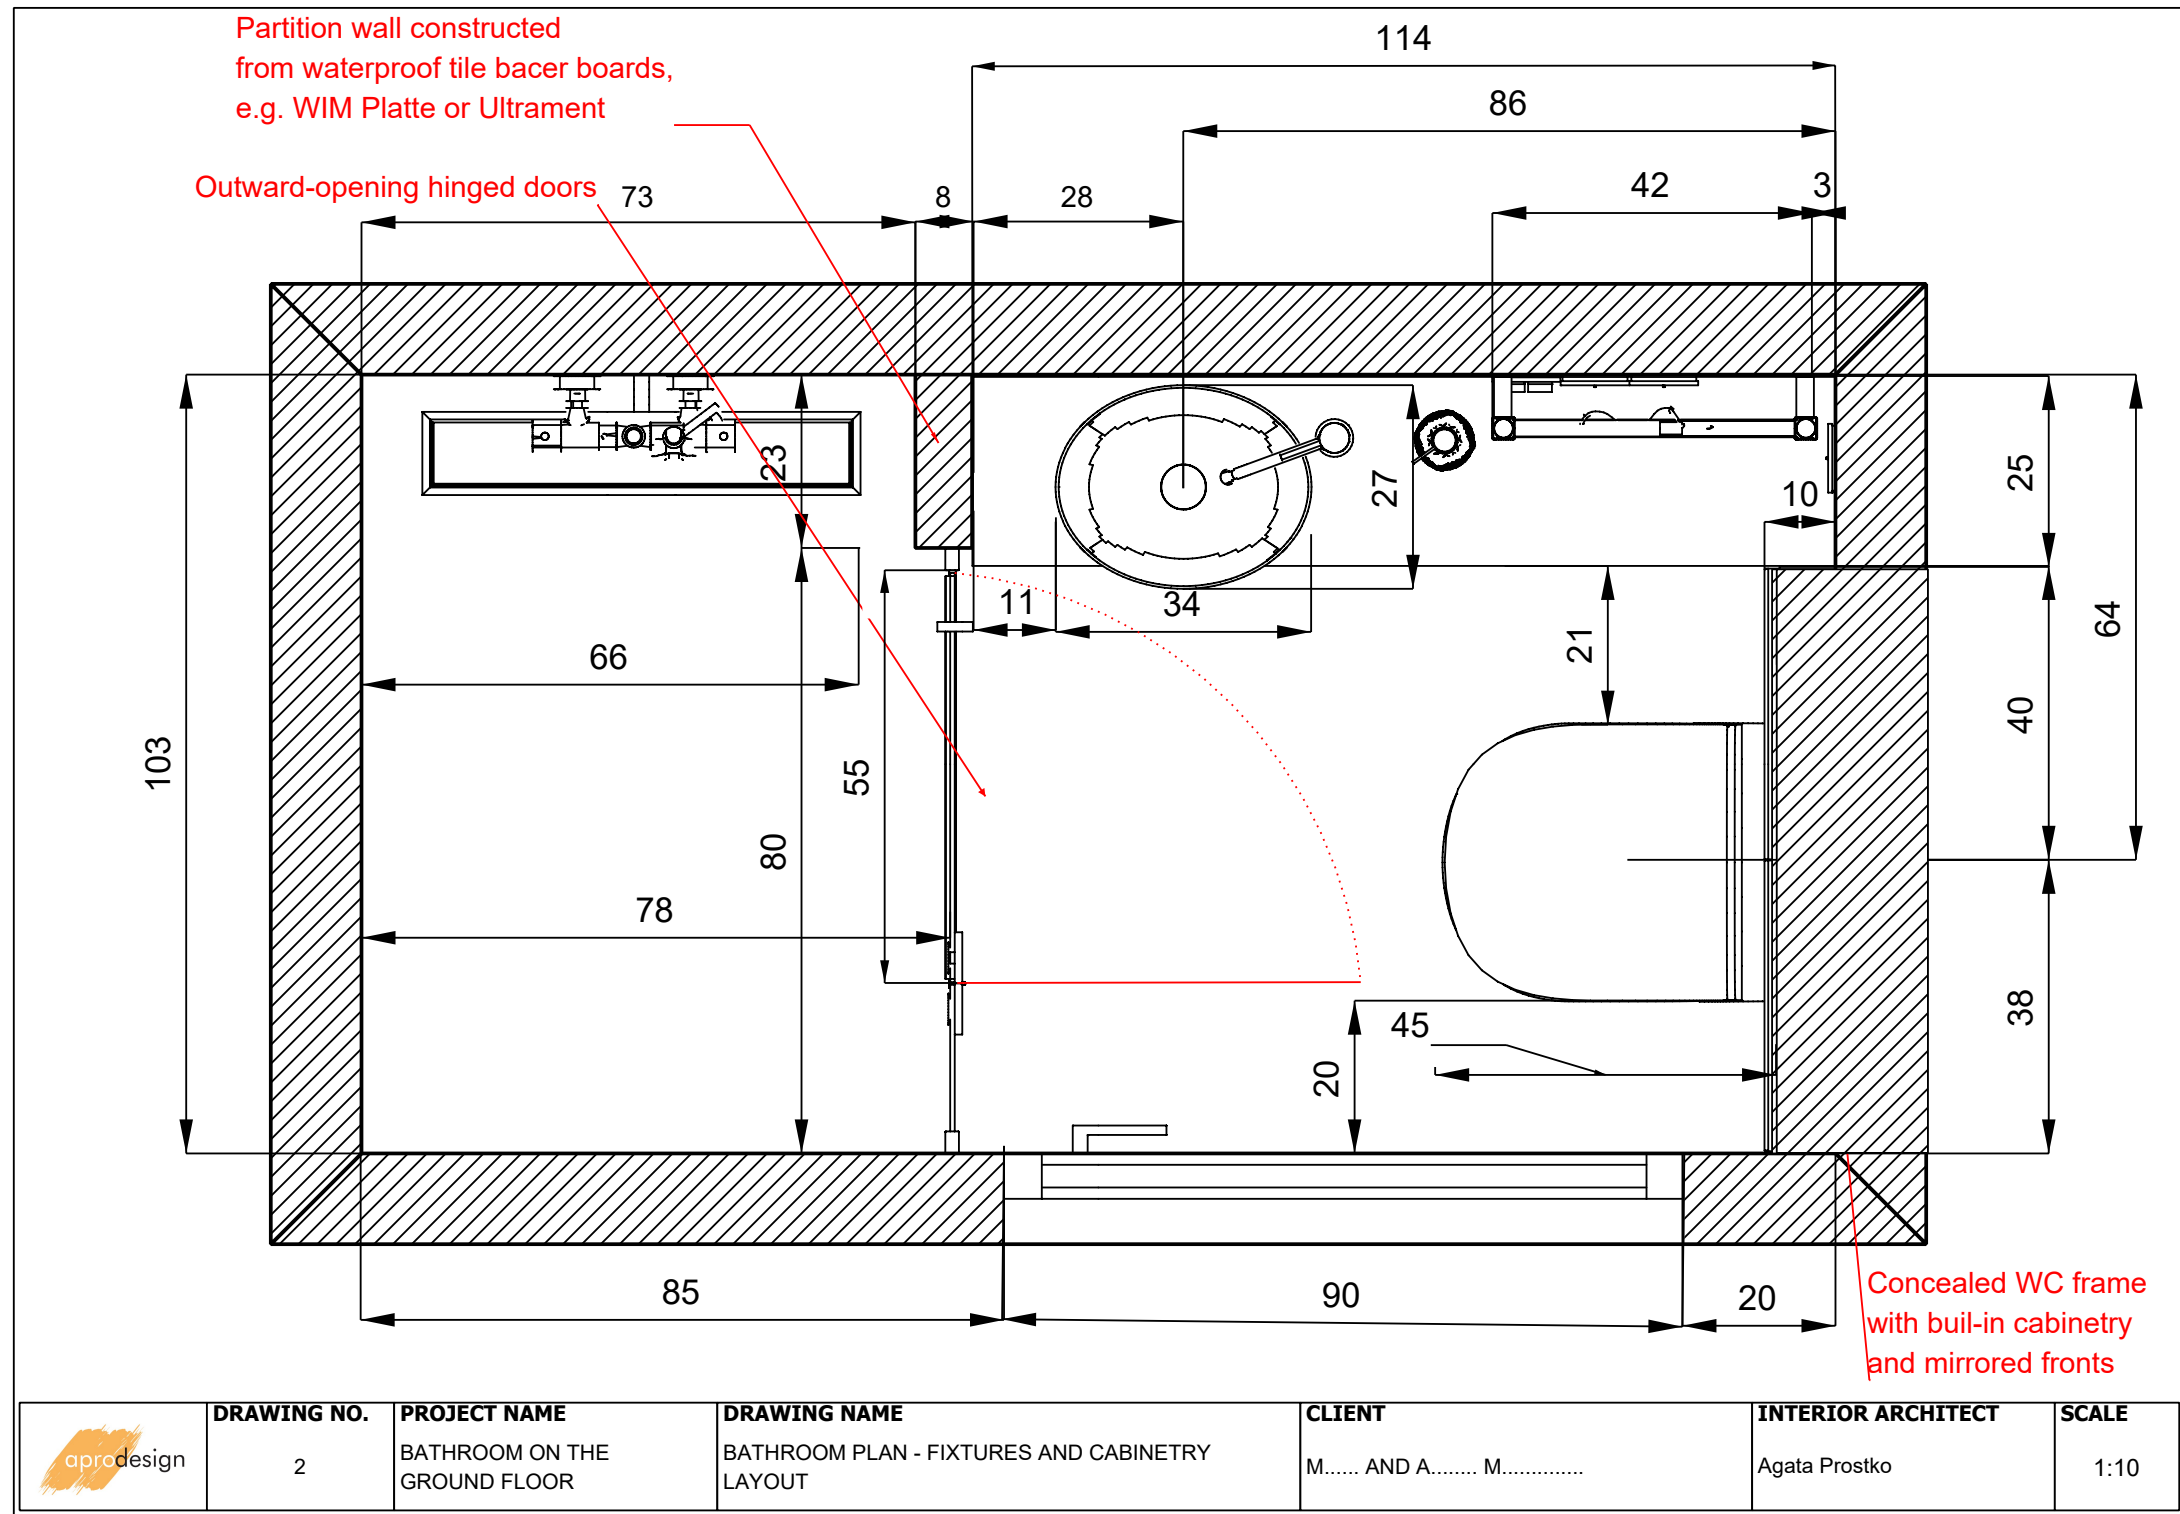

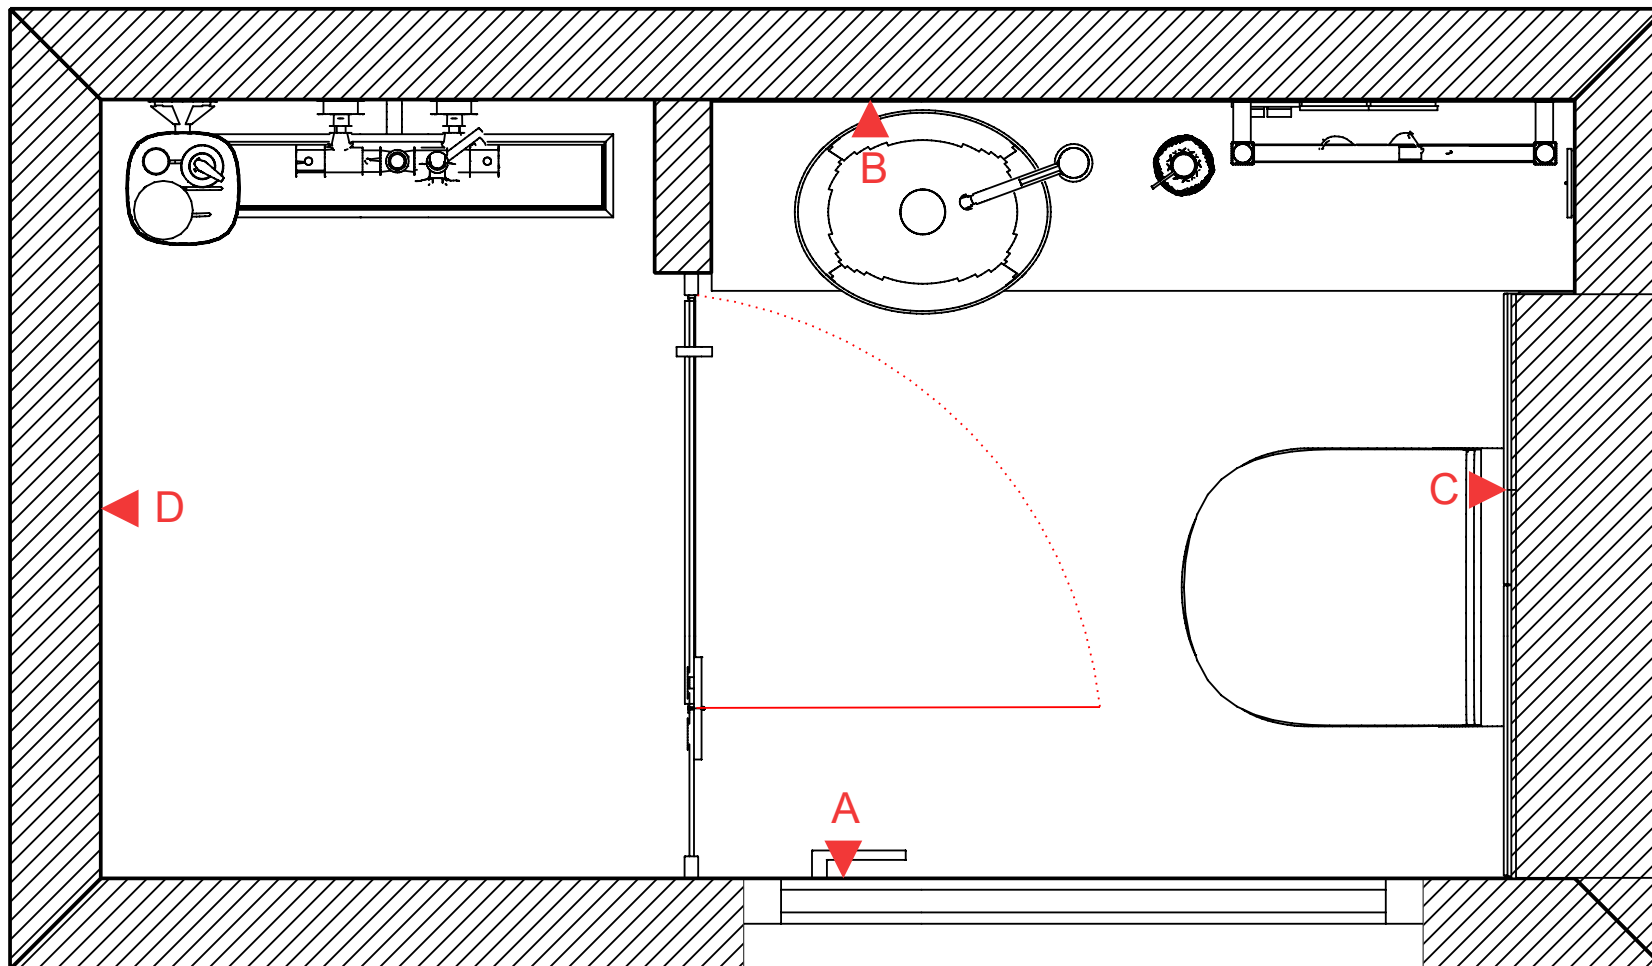

|                                                                                    |                         |                                                        |                                                                            |                                           |                                            |                      |
|------------------------------------------------------------------------------------|-------------------------|--------------------------------------------------------|----------------------------------------------------------------------------|-------------------------------------------|--------------------------------------------|----------------------|
|  | <b>DRAWING NO.</b><br>2 | <b>PROJECT NAME</b><br>BATHROOM ON THE<br>GROUND FLOOR | <b>DRAWING NAME</b><br>BATHROOM PLAN - SECTIONS AND INTERIOR<br>ELEVATIONS | <b>CLIENT</b><br>M..... AND A..... M..... | <b>INTERIOR ARCHITECT</b><br>Agata Prostko | <b>SCALE</b><br>1:10 |
|------------------------------------------------------------------------------------|-------------------------|--------------------------------------------------------|----------------------------------------------------------------------------|-------------------------------------------|--------------------------------------------|----------------------|

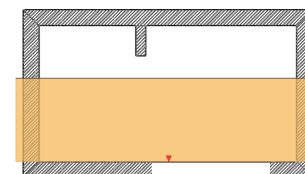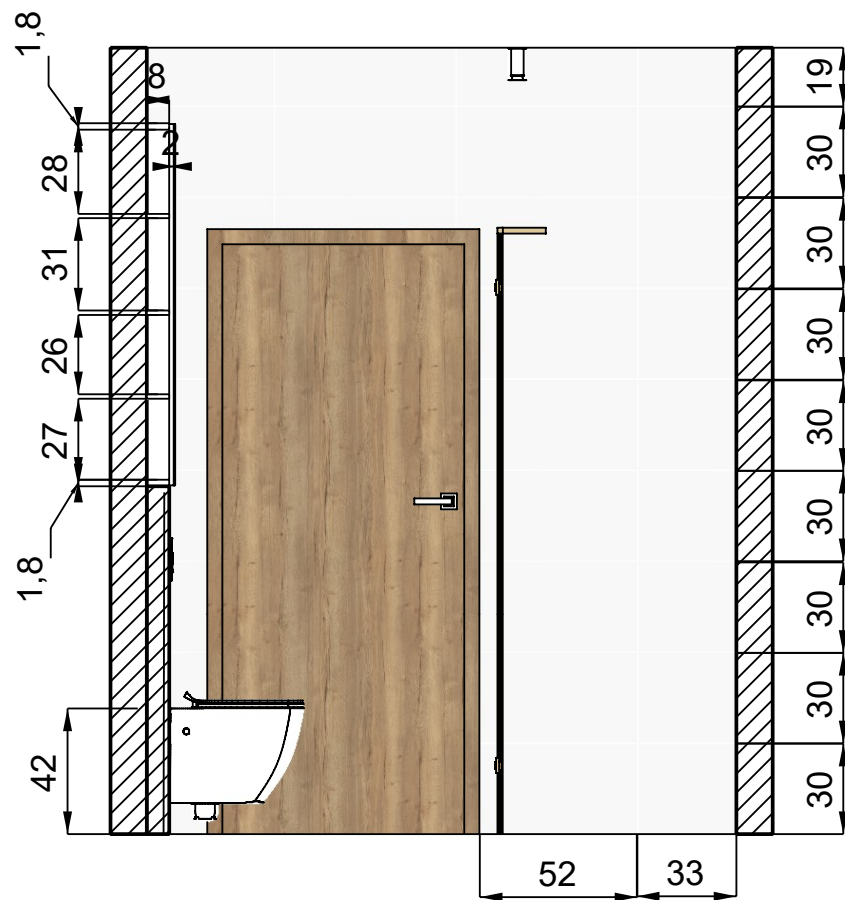


|                                                                                    |                         |                                                        |                                         |                                           |                                            |                      |
|------------------------------------------------------------------------------------|-------------------------|--------------------------------------------------------|-----------------------------------------|-------------------------------------------|--------------------------------------------|----------------------|
|  | <b>DRAWING NO.</b><br>2 | <b>PROJECT NAME</b><br>BATHROOM ON THE<br>GROUND FLOOR | <b>DRAWING NAME</b><br>WALL ELEVATION A | <b>CLIENT</b><br>M..... AND A..... M..... | <b>INTERIOR ARCHITECT</b><br>Agata Prostko | <b>SCALE</b><br>1:25 |
|------------------------------------------------------------------------------------|-------------------------|--------------------------------------------------------|-----------------------------------------|-------------------------------------------|--------------------------------------------|----------------------|


## White wall tiles




Shelf - 18,6 mm melamine-faced chipboard, EGGER Natural Halifax Oak finish

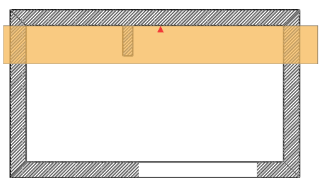



|  | DRAWING NO. | PROJECT NAME                 | DRAWING NAME     | CLIENT                   | INTERIOR ARCHITECT | SCALE |
|------------------------------------------------------------------------------------|-------------|------------------------------|------------------|--------------------------|--------------------|-------|
|                                                                                    | 2           | BATHROOM ON THE GROUND FLOOR | WALL ELEVATION B | M..... AND A..... M..... | Agata Prostko      | 1:25  |

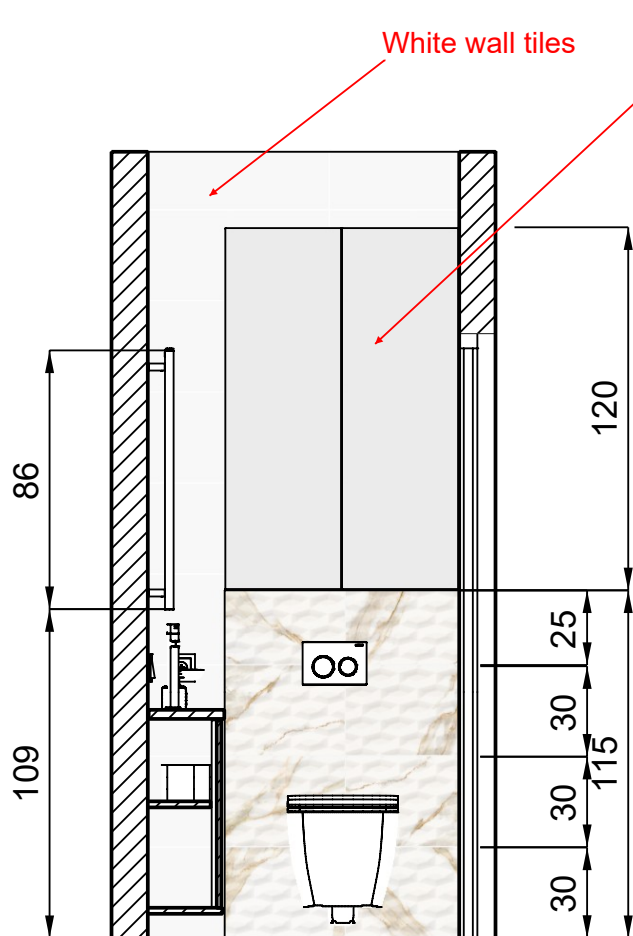

**IMPORTANT:** This design has been prepared based on dimensions taken from the construction drawings. Before commencing any joinery works, all widths, heights and wall recess dimensions must be verified on site. The proposed built-in units must be adjusted to suit the actual site dimensions.

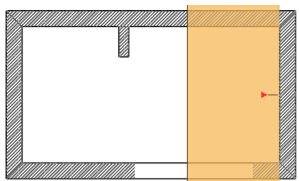


|                                                                                    | DRAWING NO. | PROJECT NAME                 | DRAWING NAME     | CLIENT                   | INTERIOR ARCHITECT | SCALE |
|------------------------------------------------------------------------------------|-------------|------------------------------|------------------|--------------------------|--------------------|-------|
|  | 2           | BATHROOM ON THE GROUND FLOOR | WALL ELEVATION C | M..... AND A..... M..... | Agata Prostko      | 1:25  |

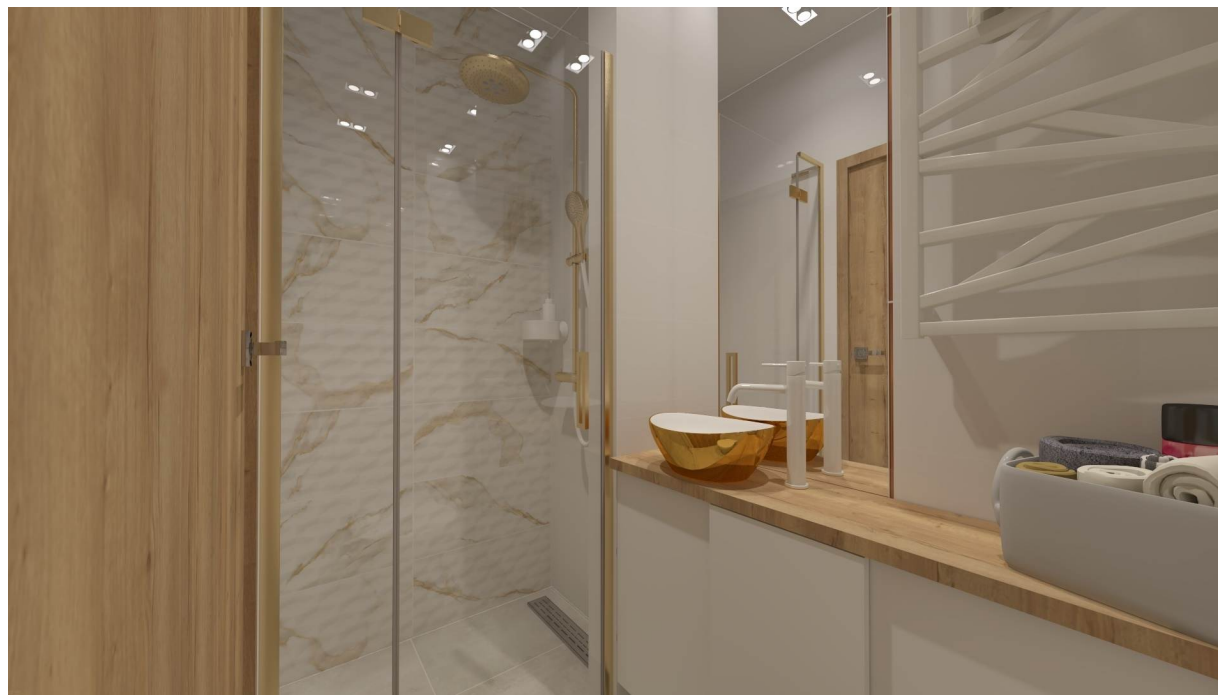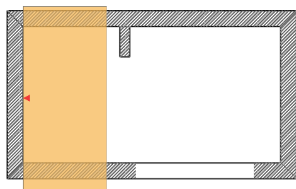

|  | DRAWING NO. | PROJECT NAME                 | DRAWING NAME     | CLIENT                   | INTERIOR ARCHITECT | SCALE |
|------------------------------------------------------------------------------------|-------------|------------------------------|------------------|--------------------------|--------------------|-------|
|                                                                                    | 2           | BATHROOM ON THE GROUND FLOOR | WALL ELEVATION D | M..... AND A..... M..... | Agata Prostko      | 1:25  |




Pp-epoxy grey 2 598x598 TUBĄDZIN

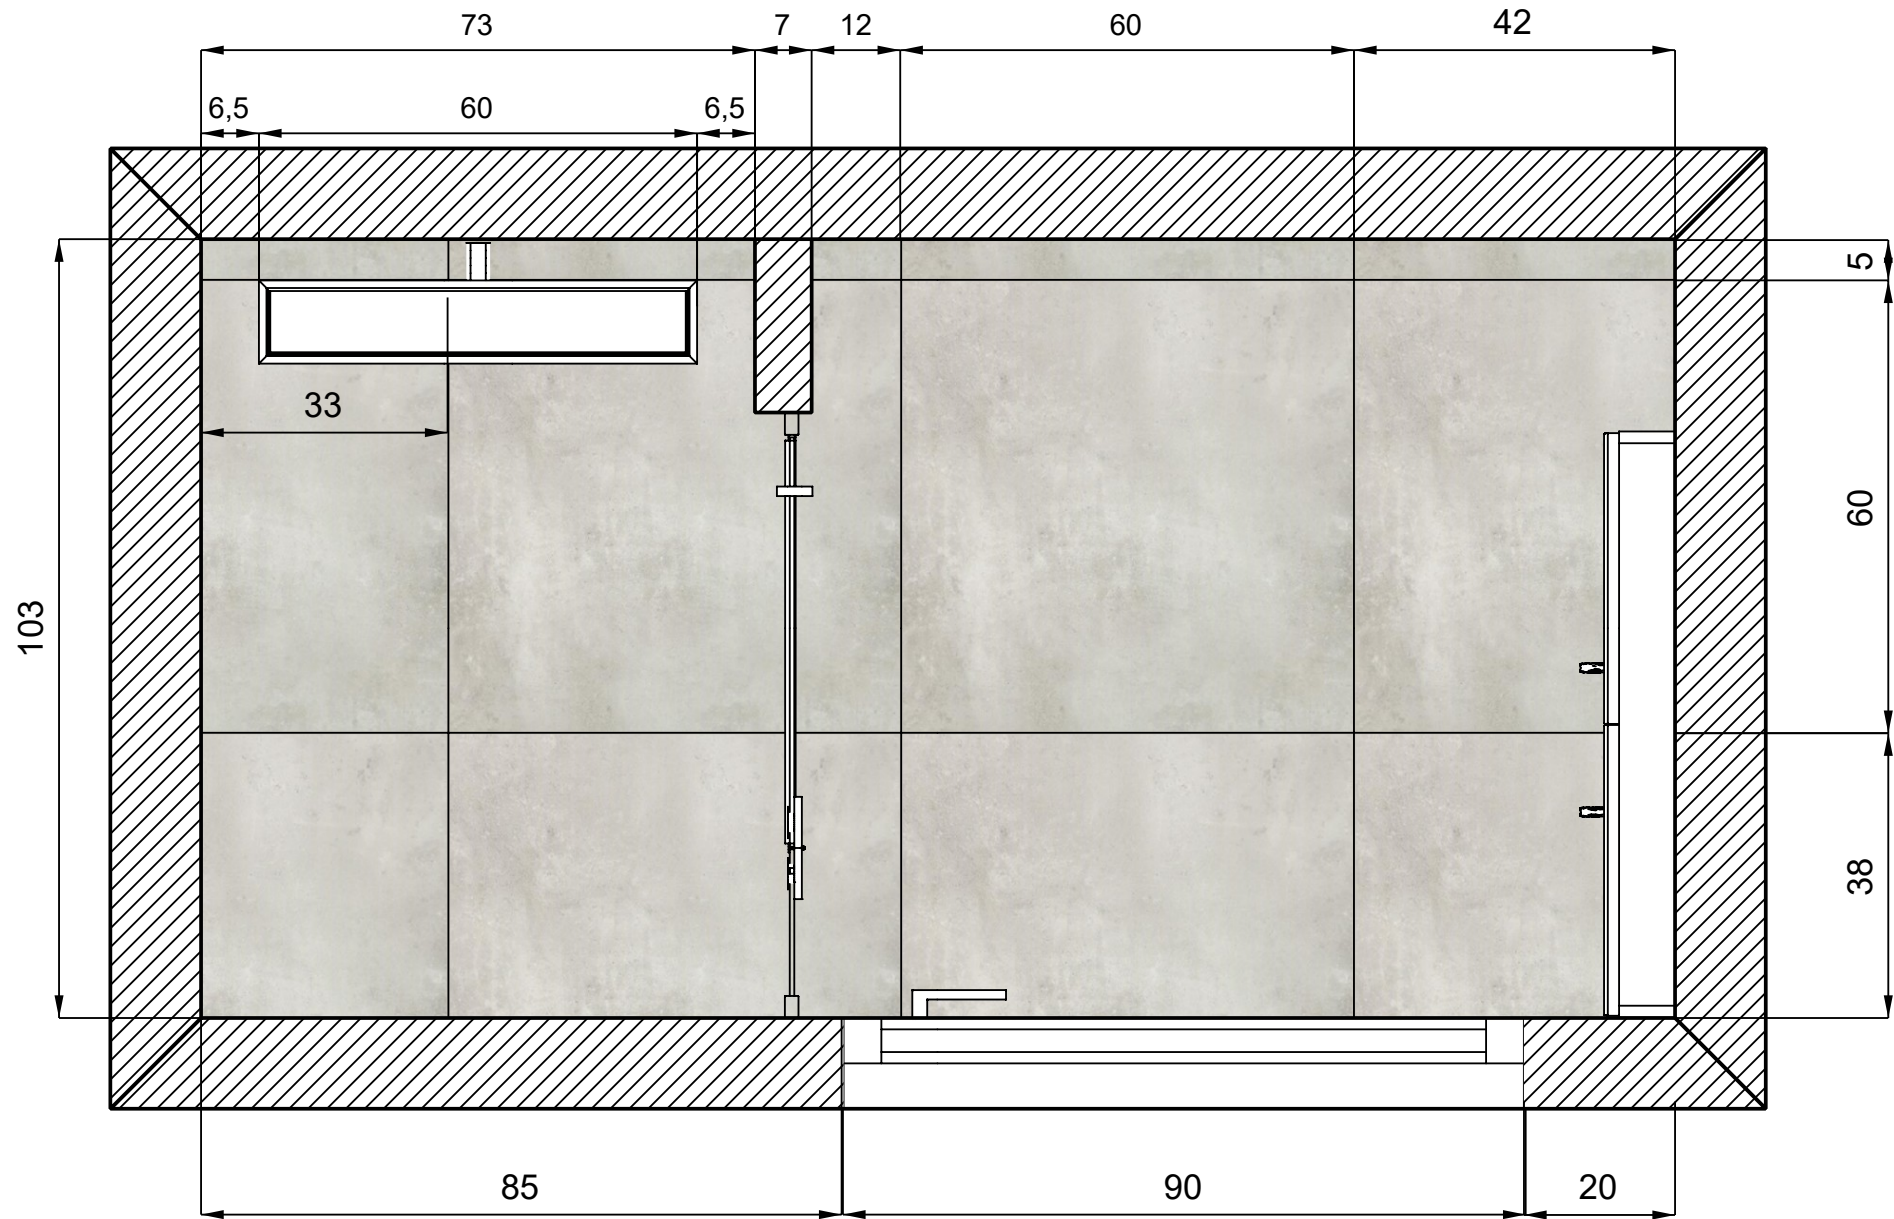

|                                                                                    |                         |                                                        |                                          |                                           |                                            |                      |
|------------------------------------------------------------------------------------|-------------------------|--------------------------------------------------------|------------------------------------------|-------------------------------------------|--------------------------------------------|----------------------|
|  | <b>DRAWING NO.</b><br>2 | <b>PROJECT NAME</b><br>BATHROOM ON THE<br>GROUND FLOOR | <b>DRAWING NAME</b><br>FLOOR TILE LAYOUT | <b>CLIENT</b><br>M..... AND A..... M..... | <b>INTERIOR ARCHITECT</b><br>Agata Prostko | <b>SCALE</b><br>1:10 |
|------------------------------------------------------------------------------------|-------------------------|--------------------------------------------------------|------------------------------------------|-------------------------------------------|--------------------------------------------|----------------------|

IMPORTANT: This design has been prepared based on dimensions taken from the construction drawings. Before commencing any joinery works, all widths, heights and wall recess dimensions must be verified on site. The proposed built-in units must be adjusted to suit the actual site dimensions.

Sliding front panel - matt lacquered MDF, RAL 9010 Pure White

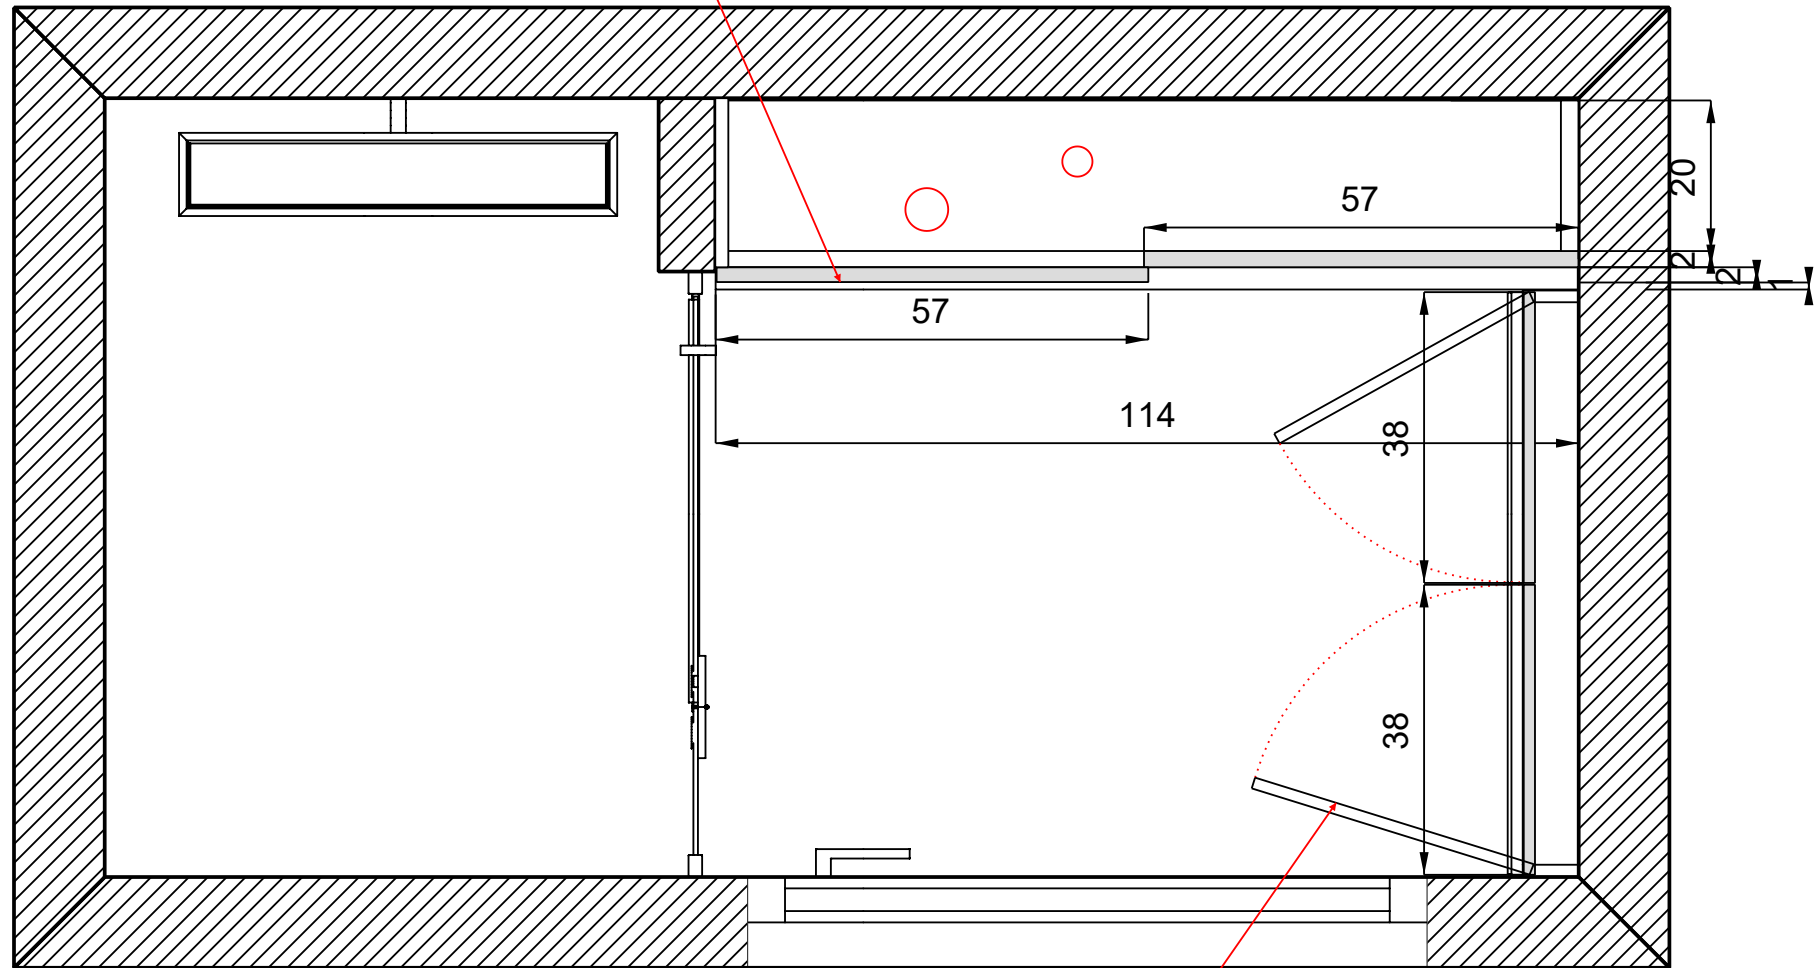


Bespoke toiletries cabinet. Cabinets fronts: mirrors bonded to a thin white-laminated backing board. Slim edge-pull handles in a matt gold finish. Soft-close mechanism.

|                                                                                    |                         |                                                     |                                                                |                                           |                                            |                      |
|------------------------------------------------------------------------------------|-------------------------|-----------------------------------------------------|----------------------------------------------------------------|-------------------------------------------|--------------------------------------------|----------------------|
|  | <b>DRAWING NO.</b><br>2 | <b>PROJECT NAME</b><br>BATHROOM ON THE GROUND FLOOR | <b>DRAWING NAME</b><br>CABINETRY PLAN - DESCRIPTION/DIMENSIONS | <b>CLIENT</b><br>M..... AND A..... M..... | <b>INTERIOR ARCHITECT</b><br>Agata Prostko | <b>SCALE</b><br>1:10 |
|------------------------------------------------------------------------------------|-------------------------|-----------------------------------------------------|----------------------------------------------------------------|-------------------------------------------|--------------------------------------------|----------------------|

Vanity countertop - 38mm, EGGER Natural Halifax Oak finish.  
Straight edge with the original factory finish.

IMPORTANT: This design has been prepared based on dimensions taken from the construction drawings. Before cemmencing any joinery works, all widths, heights and wall recess dimensions must be verified on site. The proposed built-in units must be adjusted to suit the actual site dimensions.

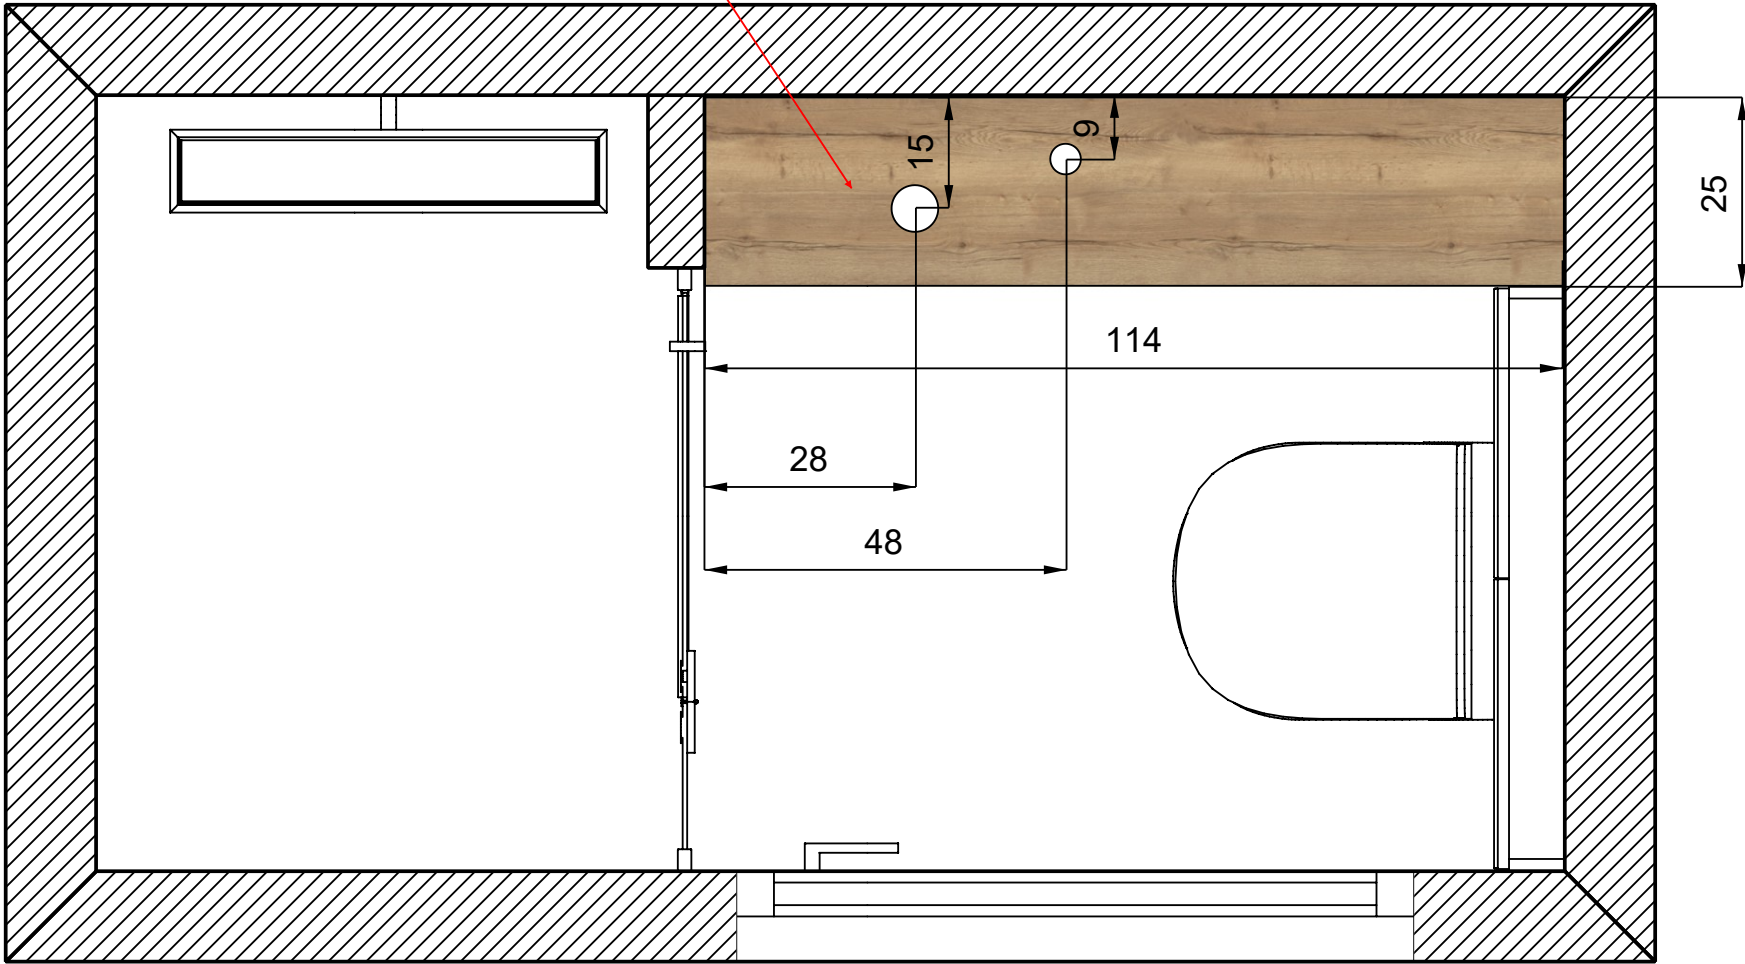

|                                                                                    |                         |                                                        |                                                            |                                           |                                            |                      |
|------------------------------------------------------------------------------------|-------------------------|--------------------------------------------------------|------------------------------------------------------------|-------------------------------------------|--------------------------------------------|----------------------|
|  | <b>DRAWING NO.</b><br>2 | <b>PROJECT NAME</b><br>BATHROOM ON THE<br>GROUND FLOOR | <b>DRAWING NAME</b><br>VANITY COUNTERTOP PLAN - DIMENSIONS | <b>CLIENT</b><br>M..... AND A..... M..... | <b>INTERIOR ARCHITECT</b><br>Agata Prostko | <b>SCALE</b><br>1:10 |
|------------------------------------------------------------------------------------|-------------------------|--------------------------------------------------------|------------------------------------------------------------|-------------------------------------------|--------------------------------------------|----------------------|



One-gang light switch




Double socket outlet



Two-gang light switch



Single socket outlet

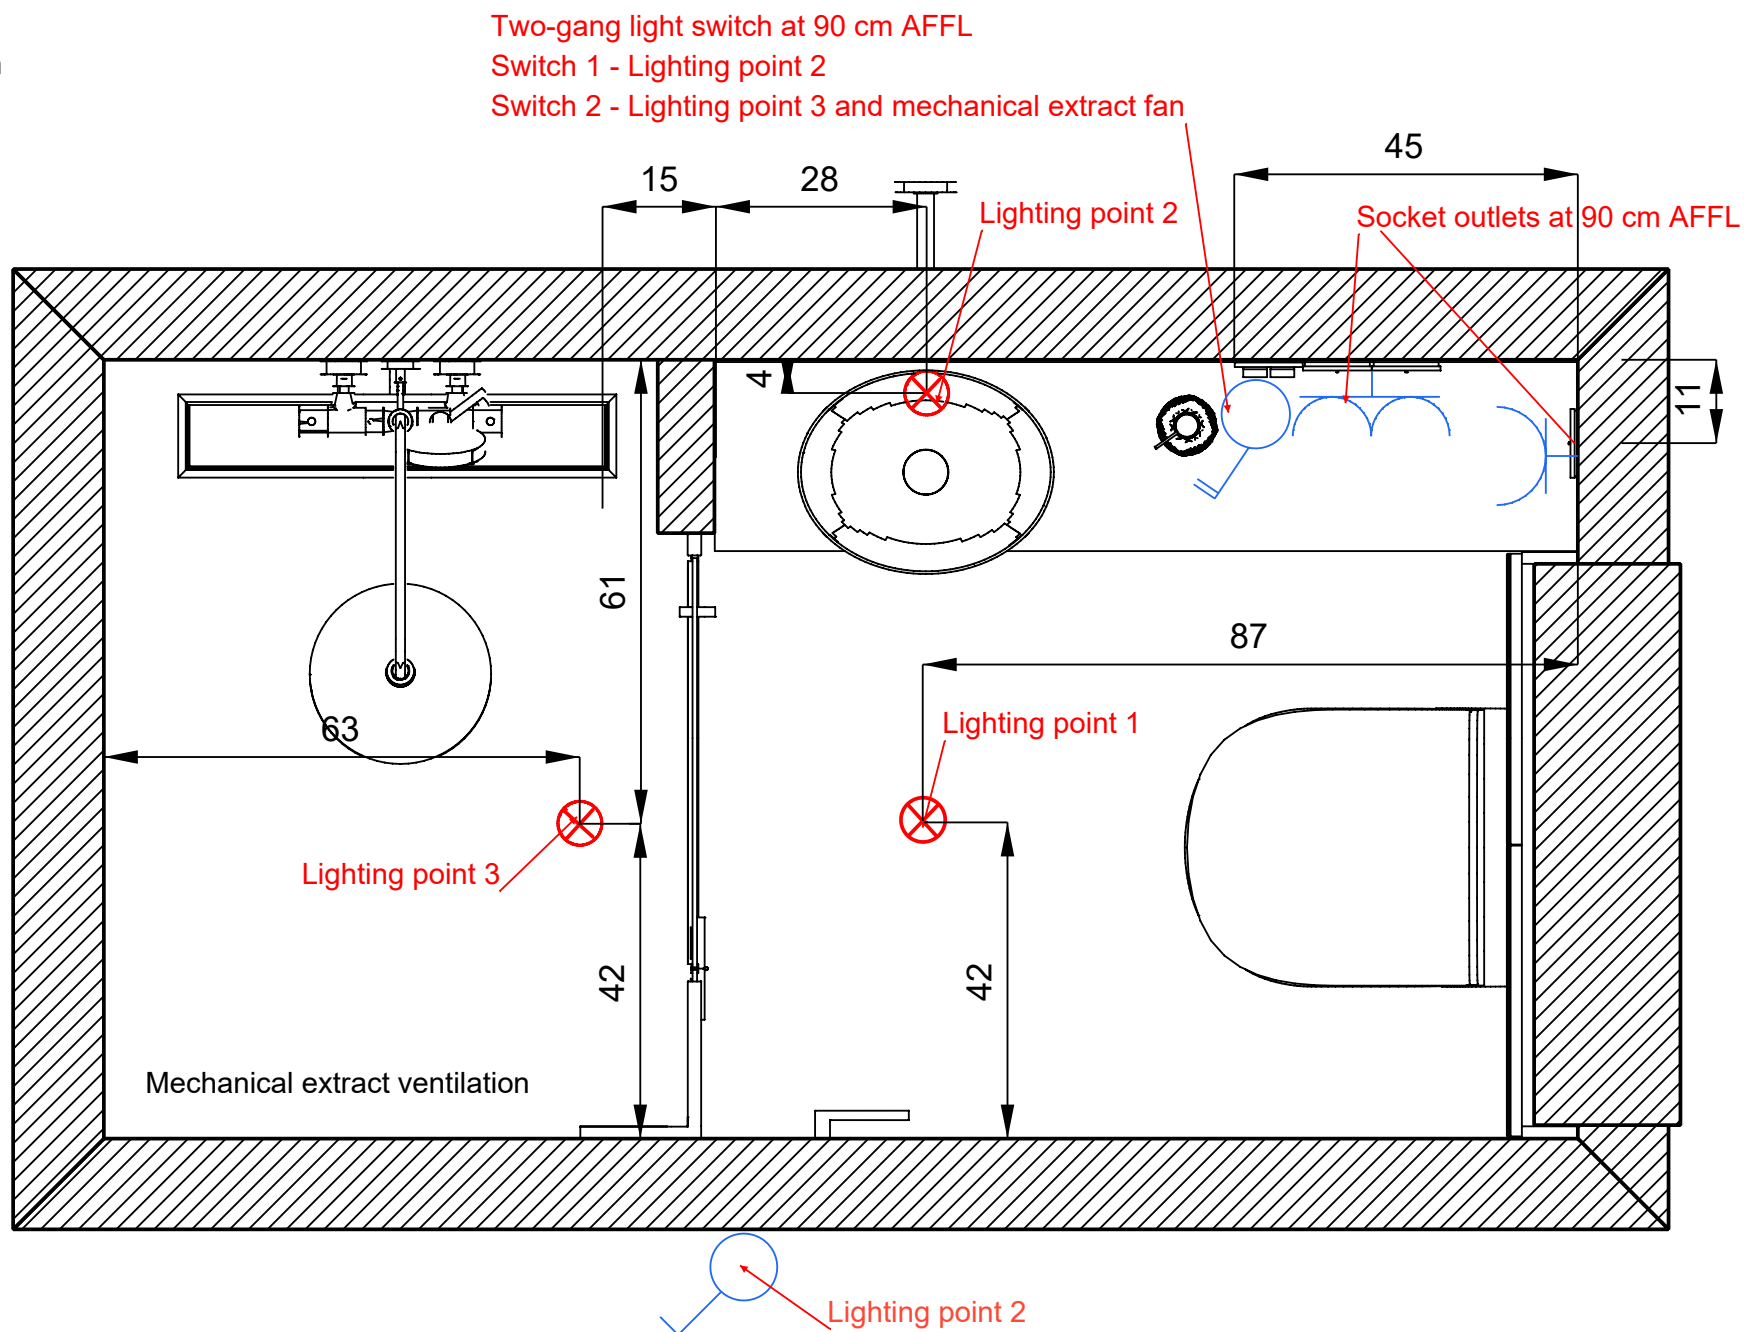

aprodesign

**DRAWING NO.**

2

**PROJECT NAME**

BATHROOM ON THE  
GROUND FLOOR

**DRAWING NAME**

LIGHTING, SOCKETS AND SWITCHES LAYOUT

**CLIENT**

M..... AND A..... M.....

**INTERIOR ARCHITECT**

Agata Prostko

**SCALE**

1:10