

# KITCHEN

## TECHNICAL DESIGN DOCUMENTATION




|                |                                                                               |             |
|----------------|-------------------------------------------------------------------------------|-------------|
| E-MAIL         | aprostkodesign@gmail.com                                                      | DRAWING NO. |
| CLIENT         |                                                                               | 1           |
| PROJECT TITLE  | Kitchen                                                                       | PAGE NO.    |
| PROJECT ADRESS |                                                                               | 1           |
| DRAWING TITLE  | Technical Design Documentation                                                |             |
| DESIGNED BY    | Agata Prostko<br>Interior Architect<br>Ergonomics & Product Design Specialist |             |

# CONTENTS

---

- 3. *KITCHEN PLAN - FIXTURES AND CABINETRY LAYOUT*
- 4. *KITCHEN PLAN - SECTIONS AND INTERIOR ELEVATIONS*
- 5. *WALL ELEVATION A*
- 6. *WALL ELEVATION B*
- 7. *WALL ELEVATION C*





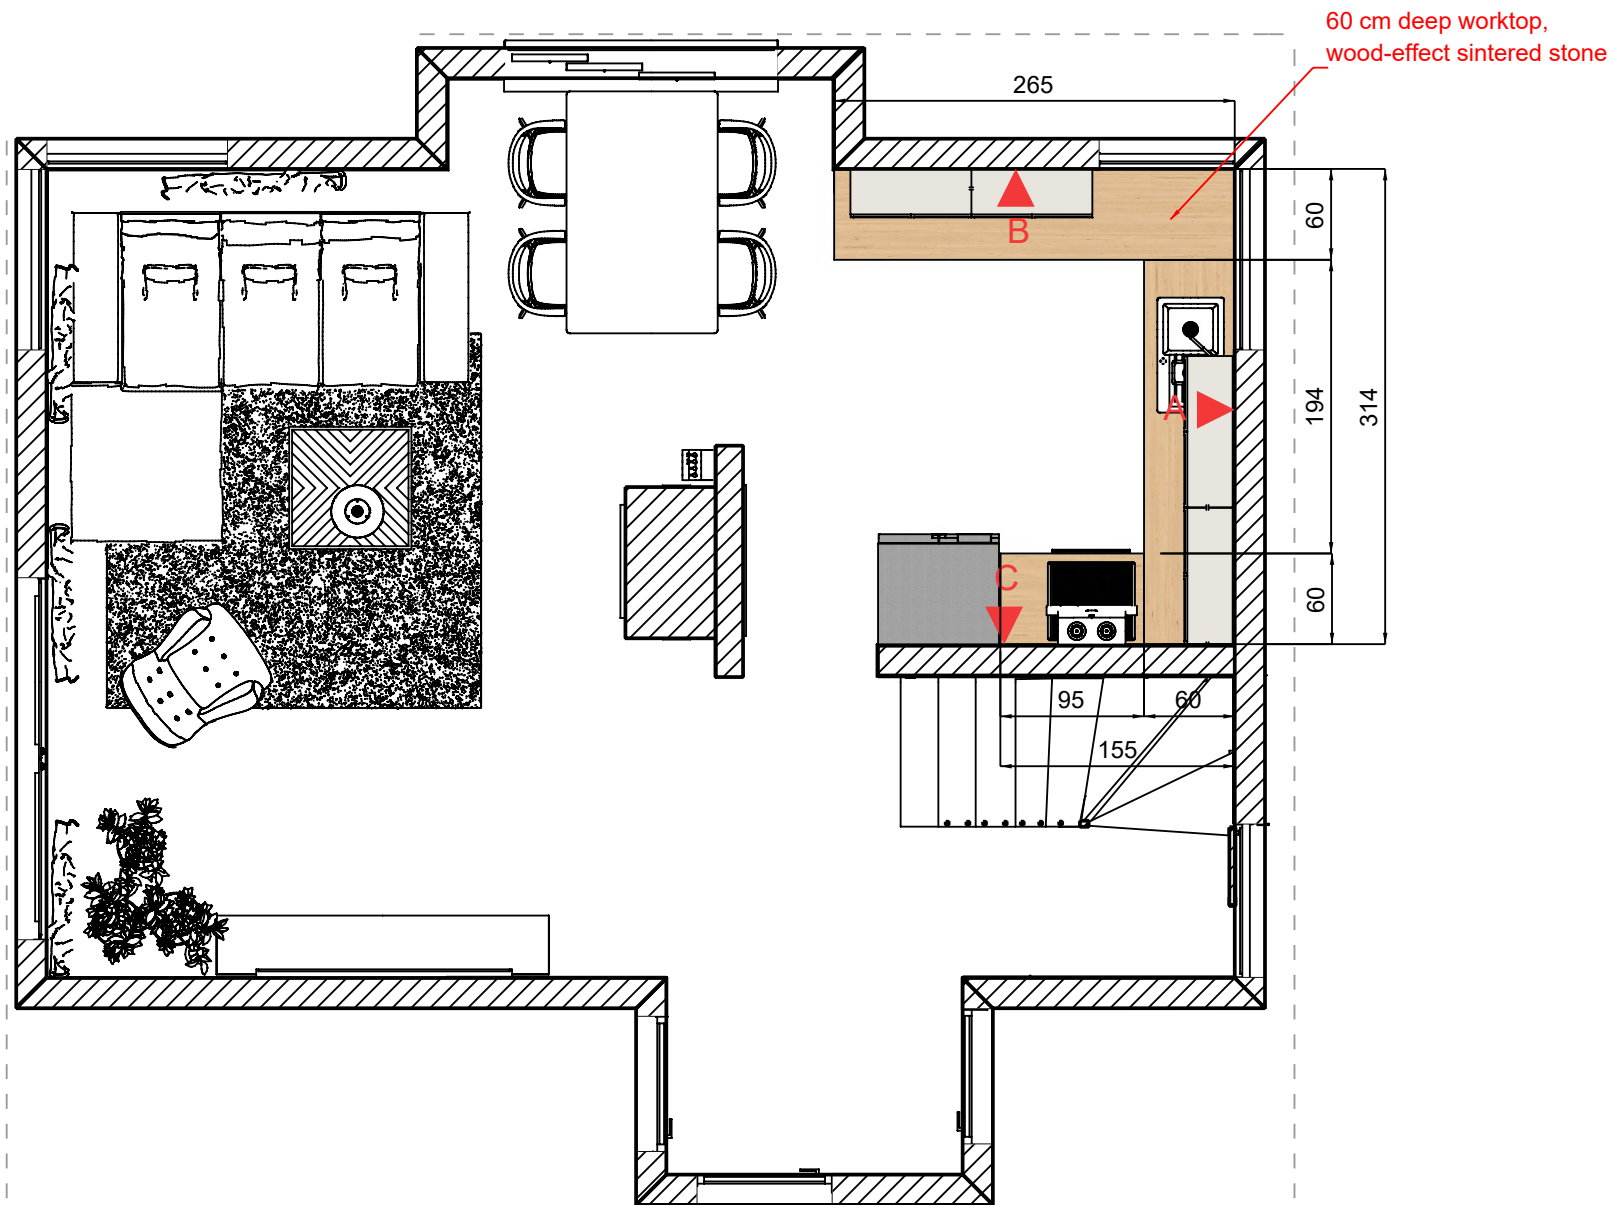



|                                                                                    |                         |                                |                                                               |                                           |                                            |                      |
|------------------------------------------------------------------------------------|-------------------------|--------------------------------|---------------------------------------------------------------|-------------------------------------------|--------------------------------------------|----------------------|
|  | <b>DRAWING NO.</b><br>4 | <b>PROJECT NAME</b><br>KITCHEN | <b>DRAWING NAME</b><br>KITCHEN PLAN - SECTIONS AND ELEVATIONS | <b>CLIENT</b><br>M..... AND A..... M..... | <b>INTERIOR ARCHITEKT</b><br>Agata Prostko | <b>SCALE</b><br>1:30 |
|------------------------------------------------------------------------------------|-------------------------|--------------------------------|---------------------------------------------------------------|-------------------------------------------|--------------------------------------------|----------------------|



|  | DRAWING NO. | PROJECT NAME | DRAWING NAME     | CLIENT                   | INTERIOR ARCHITEKT | SCALE |
|------------------------------------------------------------------------------------|-------------|--------------|------------------|--------------------------|--------------------|-------|
|                                                                                    | 5           | KITCHEN      | WALL ELEVATION A | M..... AND A..... M..... | Agata Prostko      | 1:25  |

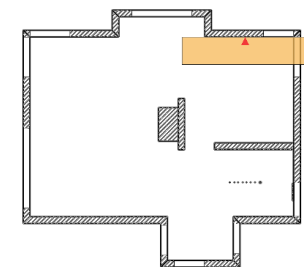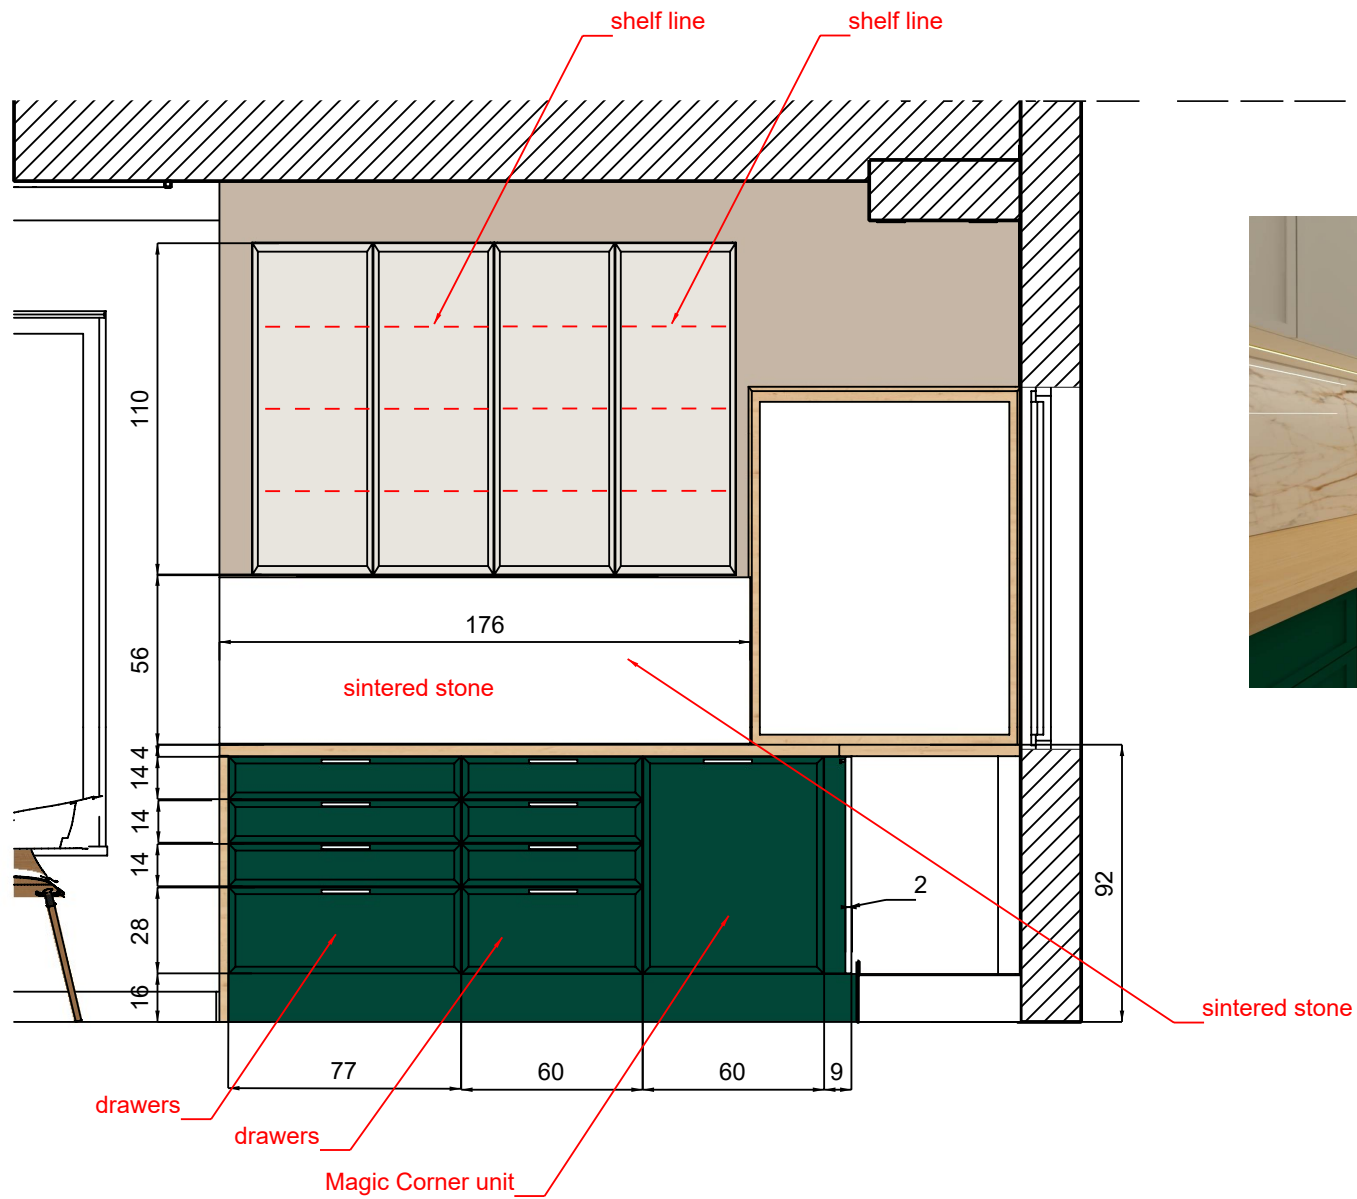

|                                                                                    | DRAWING NO. | PROJECT NAME | DRAWING NAME     | CLIENT                   | INTERIOR ARCHITEKT | SCALE |
|------------------------------------------------------------------------------------|-------------|--------------|------------------|--------------------------|--------------------|-------|
|  | 6           | KITCHEN      | WALL ELEVATION B | M..... AND A..... M..... | Agata Prostko      | 1:25  |

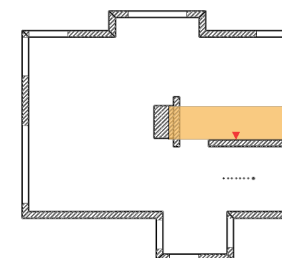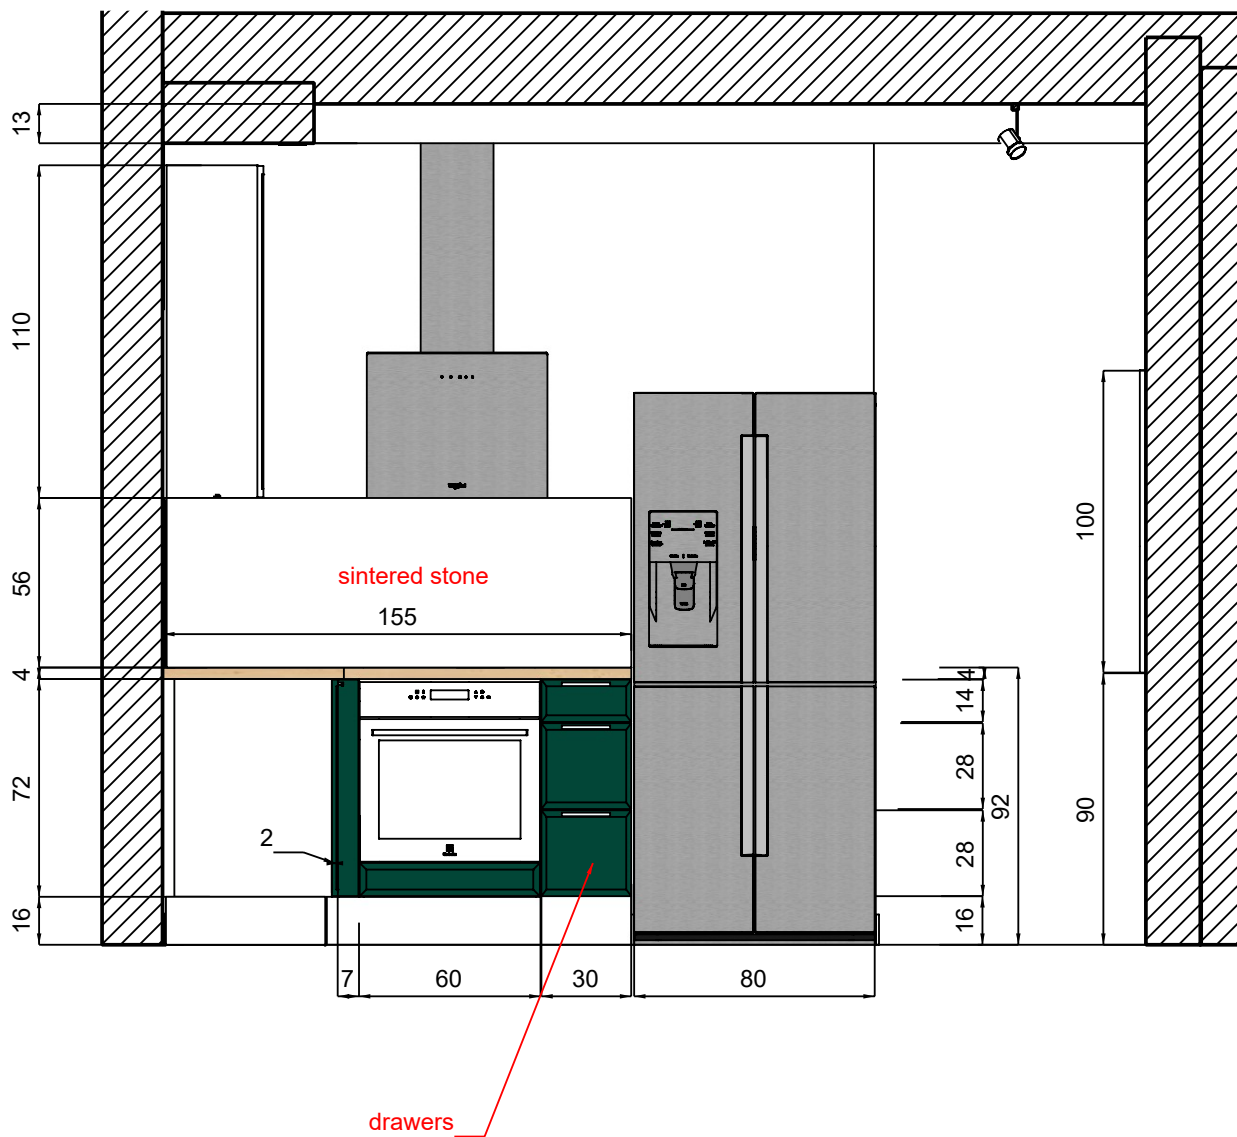

|                                                                                    | DRAWING NO. | PROJECT NAME | DRAWING NAME     | CLIENT                   | INTERIOR ARCHITEKT | SCALE |
|------------------------------------------------------------------------------------|-------------|--------------|------------------|--------------------------|--------------------|-------|
|  | 7           | KITCHEN      | WALL ELEVATION C | M..... AND A..... M..... | Agata Prostko      | 1:25  |