

GROUND-FLOOR LIVING ROOM DETAILED DESIGN DOCUMENTATION




aprodesign


E-MAIL	aprostkodesign@gmail.com	DRAWING NO.
CLIENT		1
PROJECT TITLE	Ground-Floor Livingroom Design	PAGE NO.
PROJECT ADRESS		1
DRAWING TITLE	Detailed Design Documentation	
DESIGNED BY	Agata Prostko Interior Architect Ergonomics & Product Design Specialist	

CONTENTS

3. *LIVING ROOM PLAN - FIXTURES AND CABINETRY LAYOUT*
4. *LIVING ROOM PLAN - SECTIONS AND INTERIOR ELEVATION*
5. *WALL ELEVATION A*
6. *WALL ELEVATION B*
7. *WALL ELEVATION C*
8. *WALL ELEVATION D*
9. *WALL ELEVATION E*
10. *WALL ELEVATION F*
11. *FLOOR TILE LAYOUT*

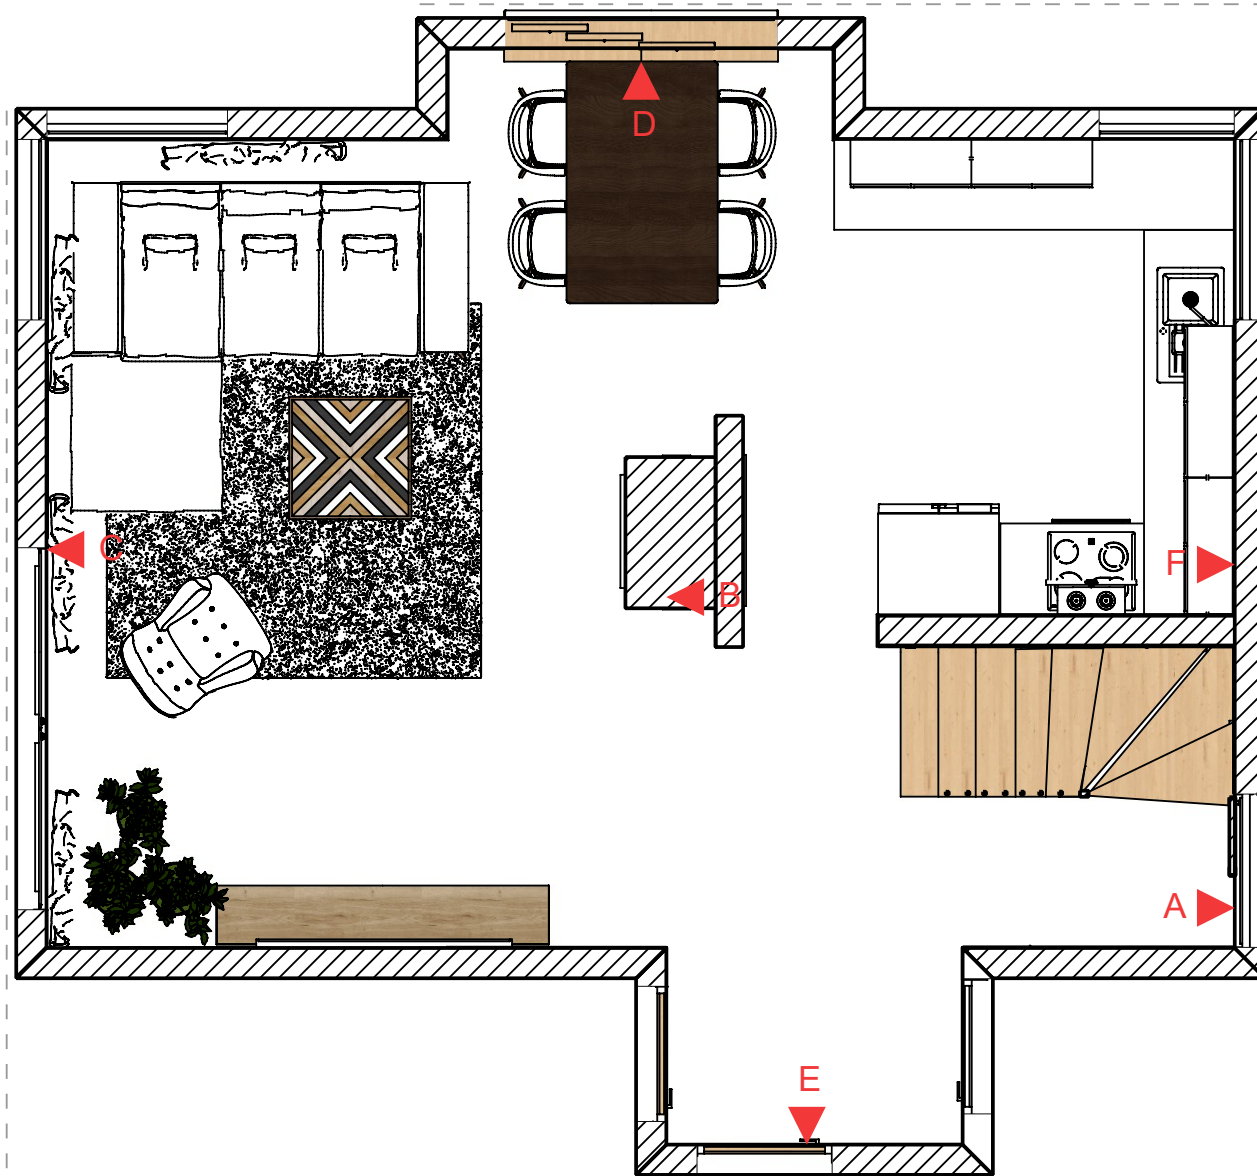


	DRAWING NO. 4	PROJECT NAME GROUND-FLOOR LIVING AREA	DRAWING NAME LIVING ROOM PLAN - SECTIONS AND INTERIOR ELEVATION	CLIENT M..... AND A..... M.....	INTERIOR ARCHITECT Agata Prostko	SCALE 1:50
--	-------------------------	---	---	---	--	----------------------

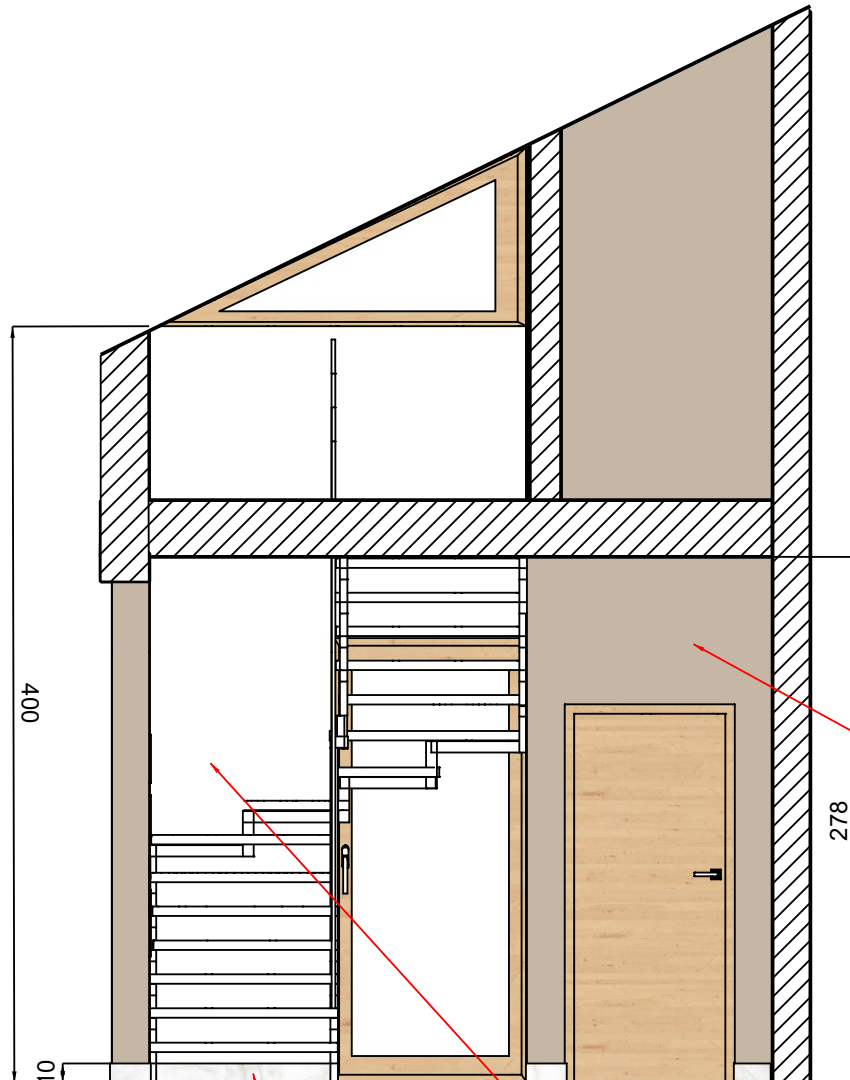


Wall painted with ceramic wall paint. Paint colour: NCS S 1010-Y30R (light beige)

Decorative wall painting using ceramic paints in the following colours:
S 4030-G10Y (dark green), S3030-G40Y (warm green),
S 1002-Y (light grey)

Skirting made from 60 x 60 cm floor tiles

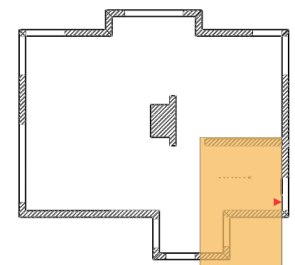


DRAWING NO.	PROJECT NAME	DRAWING NAME	CLIENT	INTERIOR ARCHITECT	SCALE
5	GROUND-FLOOR LIVING AREA	WALL ELEVATION A	M..... AND A..... M.....	Agata Prostko	1:40

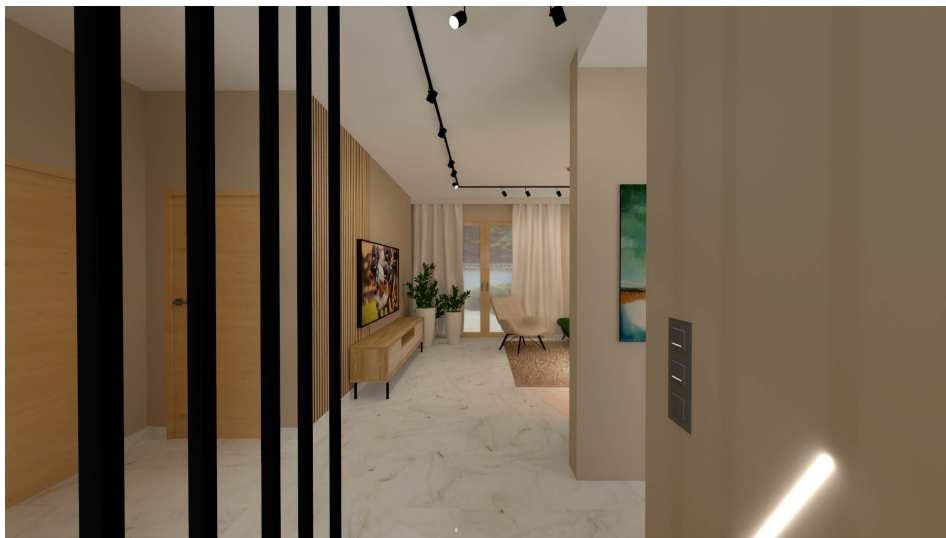

Wall painted with ceramic wall paint.
Paint colour: NCS S 1010-Y30R (light beige)


Wall painted with ceramic wall paint: NCS S 1010-Y30R (light beige)

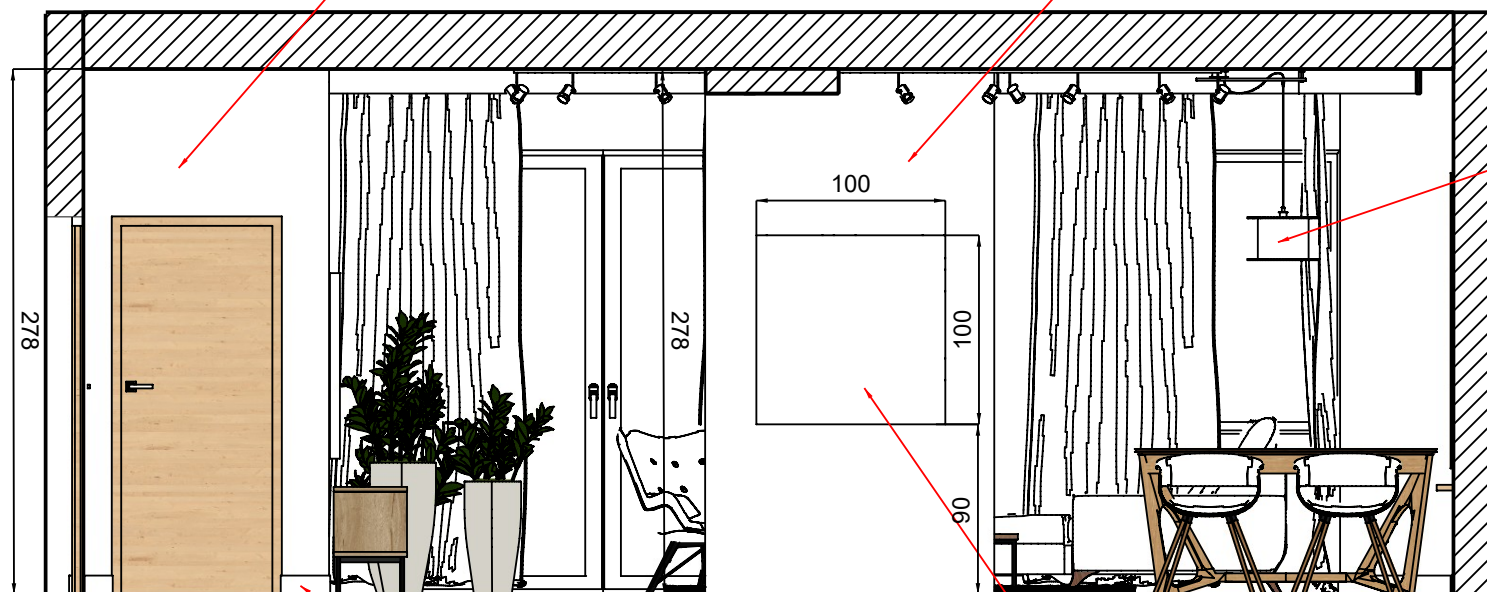



Pendant light above the dining table

Skirting made from 60 x 60 cm floor tiles

Painting-oil or acrylic on gallery-wrapped canvas

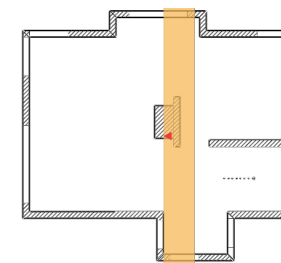


	DRAWING NO. 6	PROJECT NAME GROUND-FLOOR LIVING AREA	DRAWING NAME WALL ELEVATION B	CLIENT M..... AND A..... M.....	INTERIOR ARCHITECT Agata Prostko	SCALE 1:40
--	-------------------------	---	---	---	--	----------------------

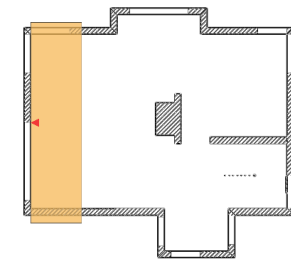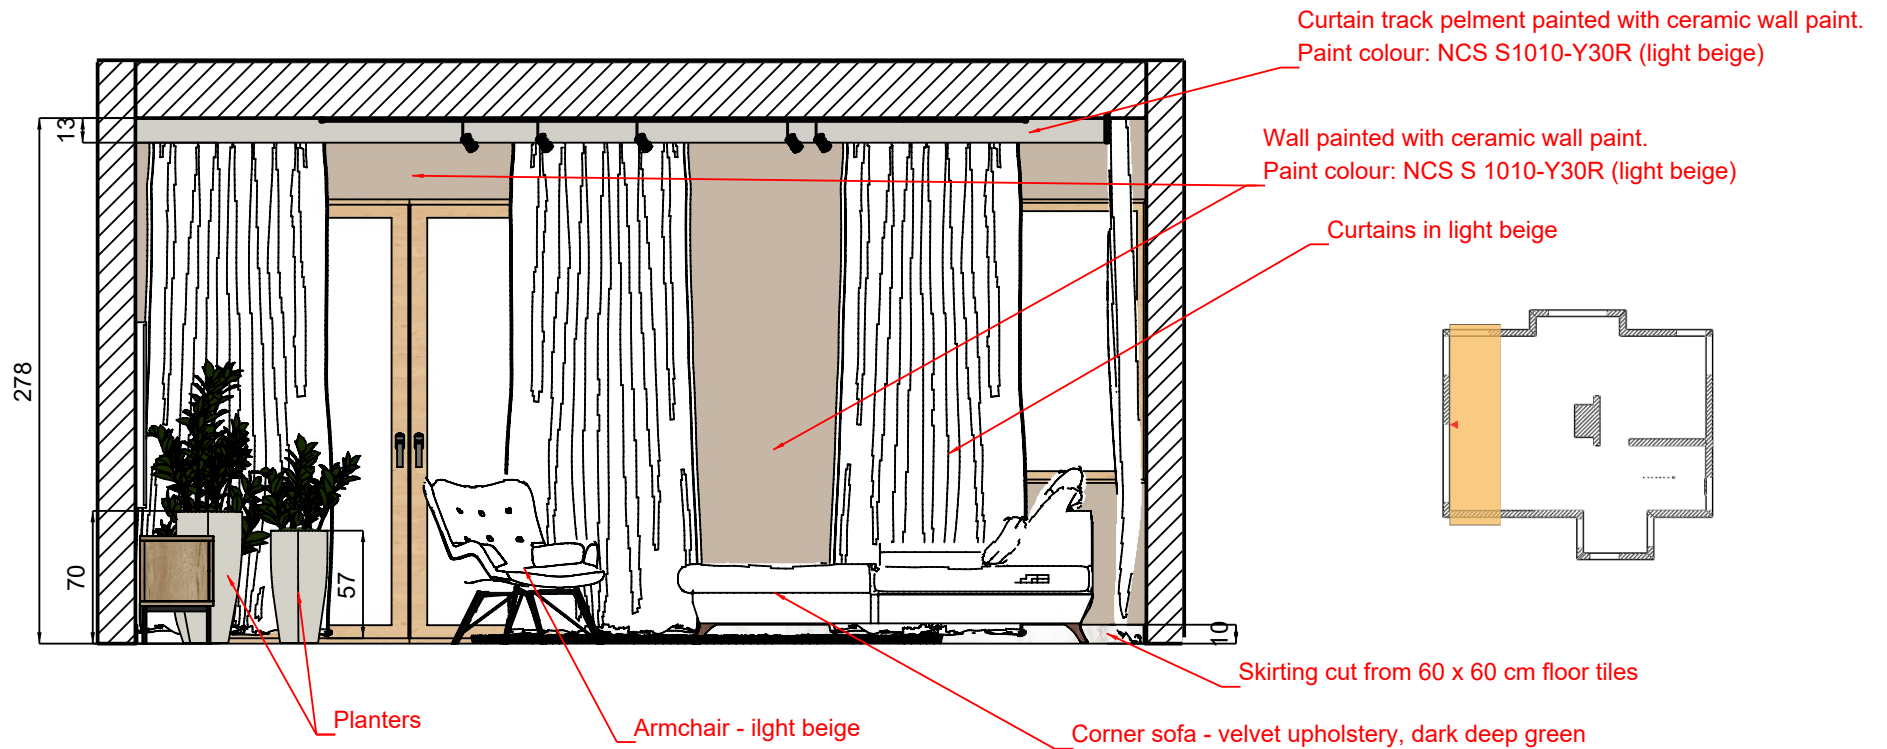

DRAWING NO.	PROJECT NAME	DRAWING NAME	CLIENT	INTERIOR ARCHITECT	SCALE
7	GROUND-FLOOR LIVING AREA	WALL ELEVATION C	M..... AND A..... M.....	Agata Prostko	1:10



Wall painted with ceramic wall paint.
Paint colour: NCS S 1010-Y30R (light beige)

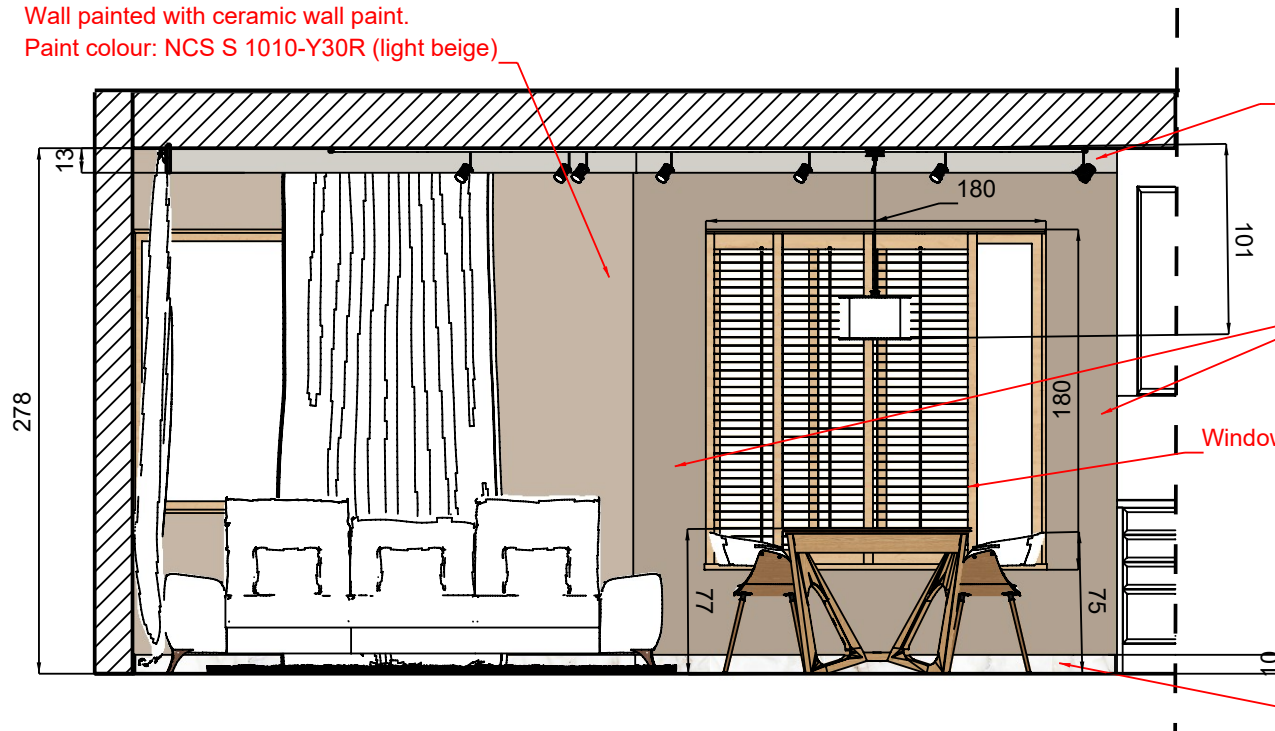


Curtain track pelment painted with ceramic wall paint.
Paint colour: NCS S1010-Y30R (light beige)

Wall painted with ceramic wall paint.
Paint colour: NCS S 2010-Y30R (darker beige)

Window sill and sliding shutters - light wood finish

Skirting cut from 60 x 60 cm floor tiles

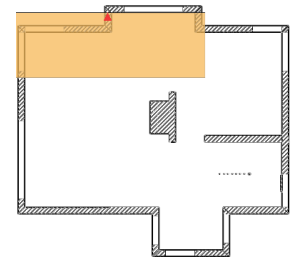

DRAWING NO.	PROJECT NAME	DRAWING NAME	CLIENT	INTERIOR ARCHITECT	SCALE
8	GROUND-FLOOR LIVING AREA	WALL ELEVATION D	M..... AND A..... M.....	Agata Prostko	1:10

Artistically painted wall - ceramic wall paints in shades of:
NCS S 4030-G10Y (dark green), NCS S3030-G40Y (warm green),
NCS S 1002-Y (light grey)

Wall painted with ceramic wall paint.
Paint colour: NCS S 1010-Y30R (light beige)


Wall painted with ceramic wall paint.
Paint colour: NCS S 2010-Y30R (darker beige)

wood-effect slats

flat-screen TV

TV unit

Skirting cut from 60 x 60 cm floor tiles

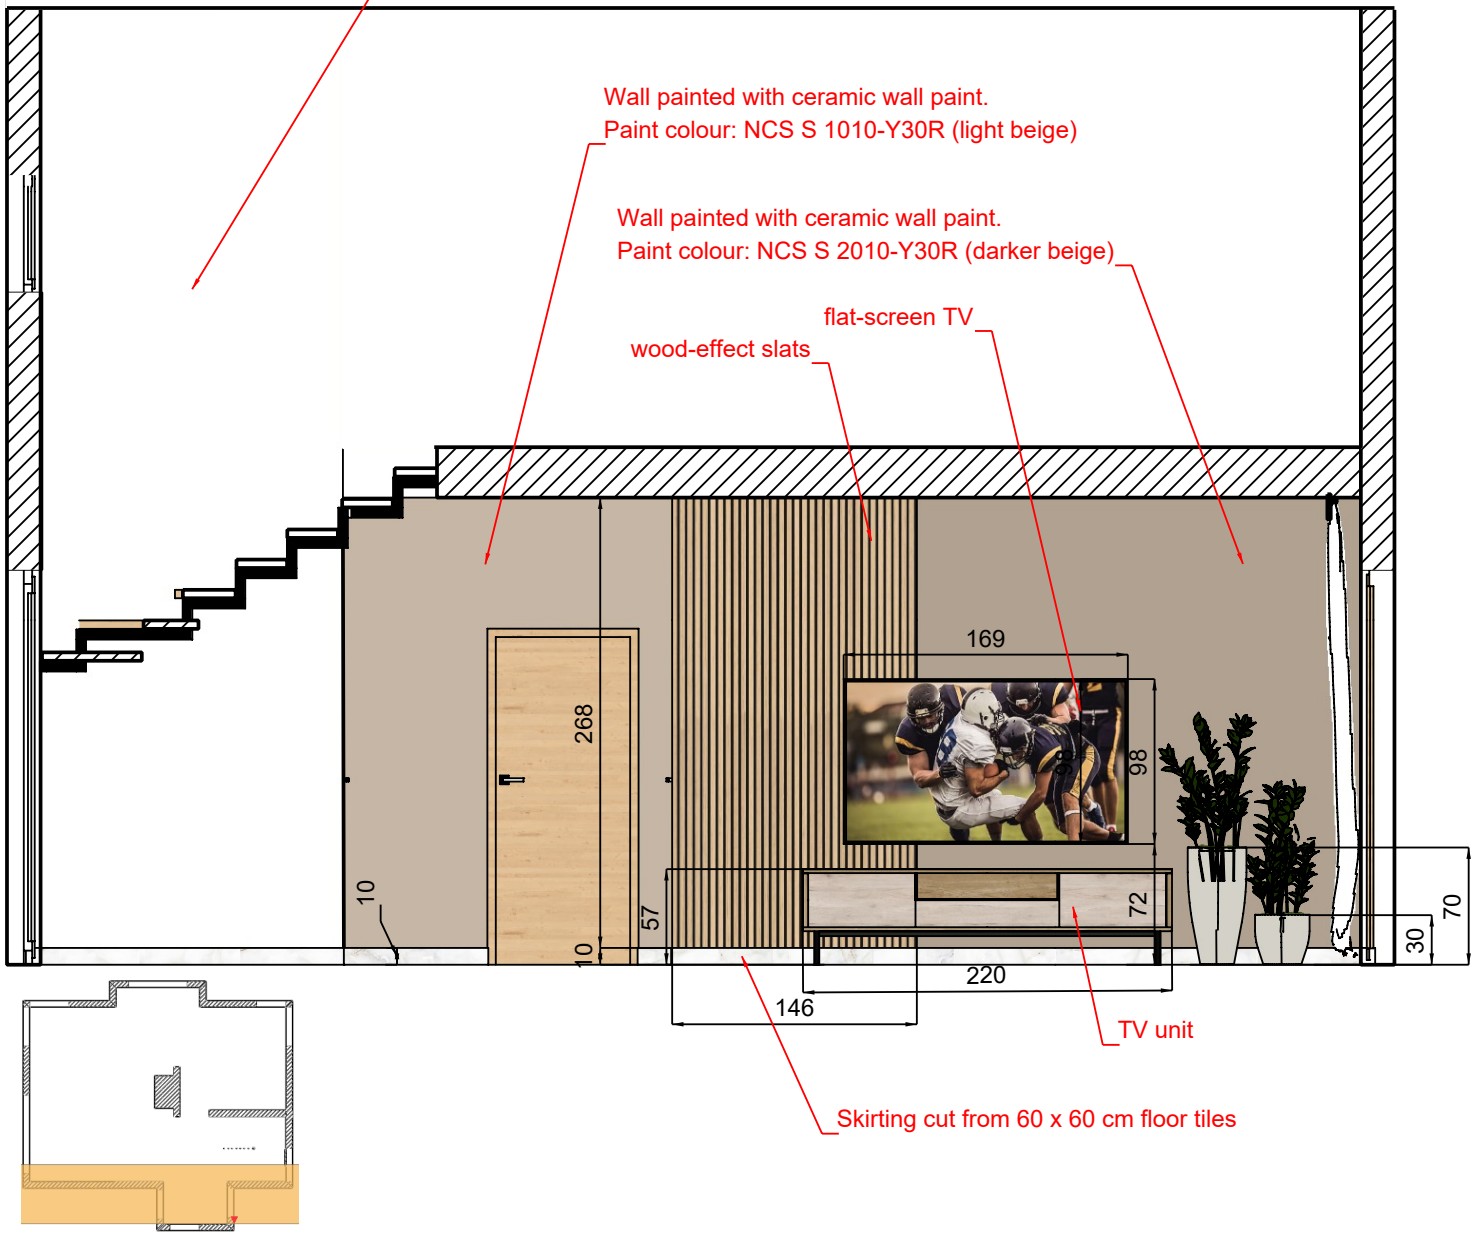



DRAWING NO.	PROJECT NAME	DRAWING NAME	CLIENT	INTERIOR ARCHITECT	SCALE
9	GROUND-FLOOR LIVING AREA	WALL ELEVATION E	M..... AND A..... M.....	Agata Prostko	1:10



Wall painted with ceramic wall paint.
Paint colour: NCS S 2010-Y30R (darker beige)

Fireplace surround finished with natural
stone veneer: Slate-Lite TAN by 4WALL

Wall painted with ceramic wall paint.
Paint colour: NCS S 1010-Y30R (light beige)

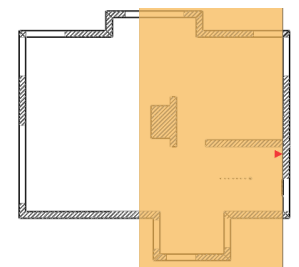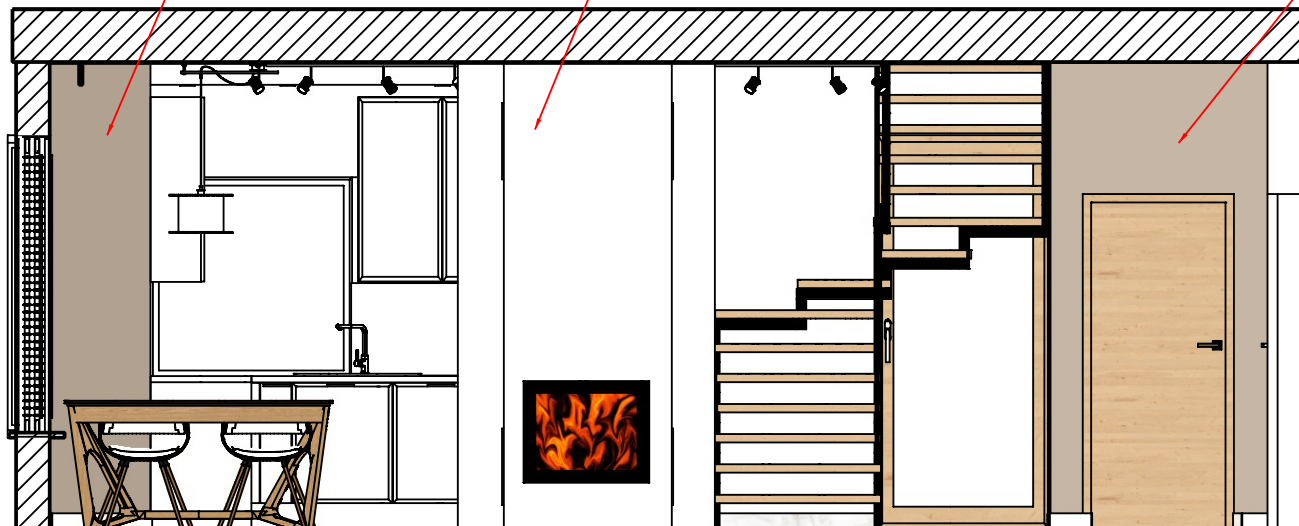

	DRAWING NO.	PROJECT NAME	DRAWING NAME	CLIENT	INTERIOR ARCHITECT	SCALE
	10	GROUND-FLOOR LIVING AREA	WALL ELEVATION F	M..... AND A..... M.....	Agata Prostko	1:10

